5/8/2014 Thu May 08 08:59:38 2014 pmagoon	\\gdot-dsn1\gocfg\resources\Gdot-2012.tbl	M:\713290\DGN\713290er044.dgn	STATE	PROJECT NUMBER	SHEET NO.	TOTAL SHEETS
			GA	IMNHO-0285-01(354)	887	995

STAGE 1.
1. Maintain Initial BMPs and Orange Barrier Fence as appropriate.
2. Install and Maintain Traffic Safety Devices as appropriate.
3. Construct Sound Barrier Walls, Drainage Items and Pavement Widening as shown in plans.
4. Apply Temporary Grassing and mulch to disturbed areas as necessary.

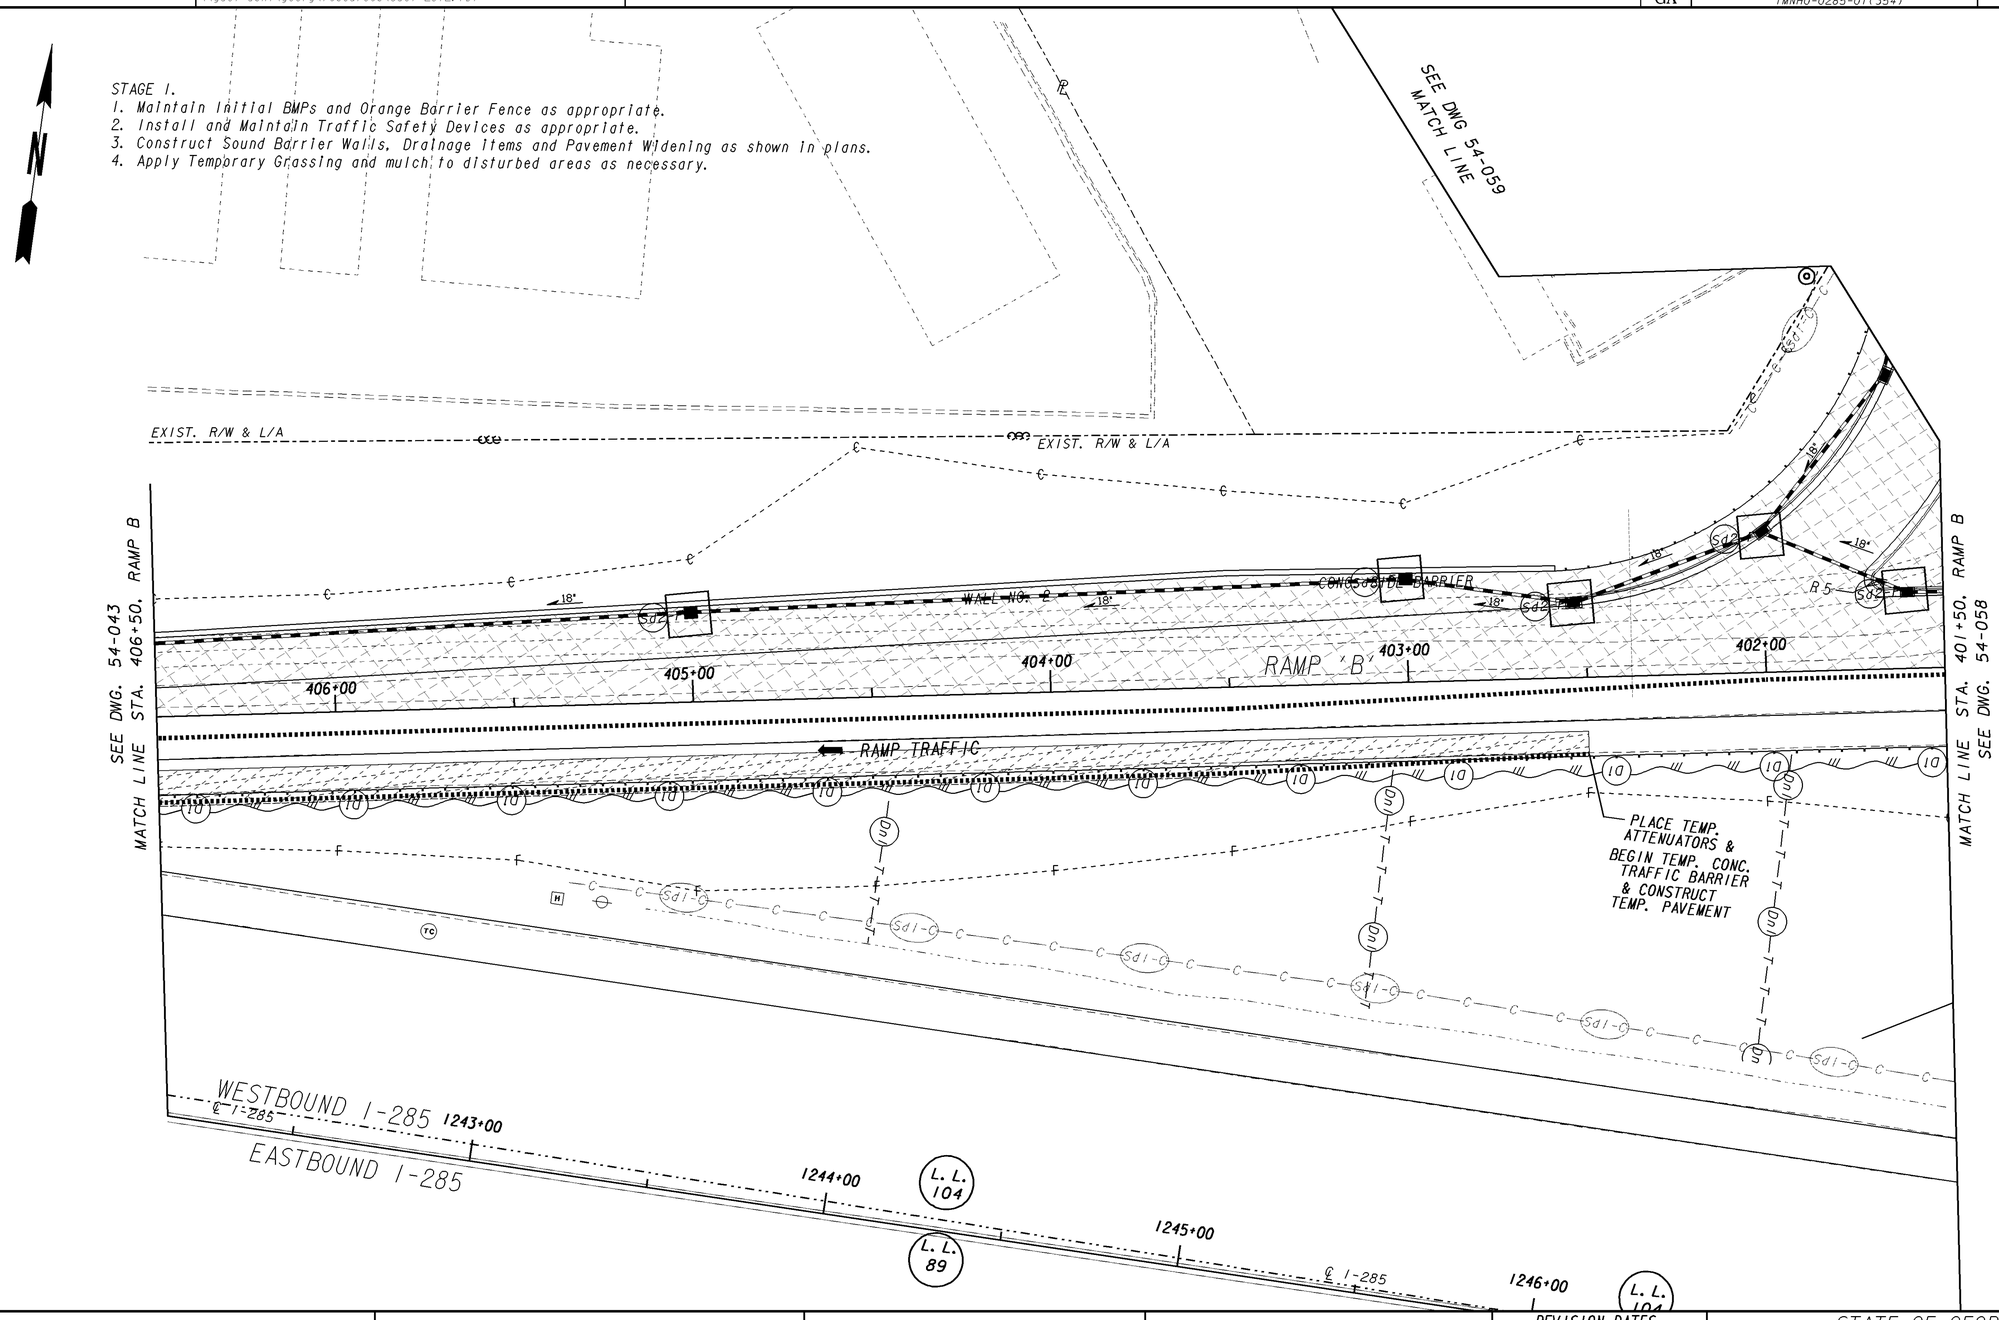

PROPERTY AND EXISTING R/W LINE
REQUIRED R/W LINE
CONSTRUCTION LIMITS
EASEMENT FOR CONSTR & MAINTENANCE OF SLOPES
EASEMENT FOR CONSTR OF SLOPES
EASEMENT FOR CONSTR OF DRIVES

BEGIN LIMIT OF ACCESS.....BLA
END LIMIT OF ACCESS.....ELA
LIMIT OF ACCESS
REQ'D R/W & LIMIT OF ACCESS

GEORGIA
DEPARTMENT OF TRANSPORTATION

SCALE IN FEET
0 20 40 80

REVISION DATES

STATE OF GEORGIA
DEPARTMENT OF TRANSPORTATION
OFFICE: ROADWAY DESIGN

BMP LOCATION DETAILS
STAGE 1
I-285 AT FLAT SHOALS RD
STA 401+50 TO STA 406+50

DRAWING No. 54-044

1/5/2009 GPLN