| STATE | PROJECT NUMBER | SHEET NO. | TOTAL SHEETS |
|---|---|---|---|
| GA | IMNHO-0285-01(354) | 928 | 995 |

STAGE 2 - Intermediate BMPs - While earthwork is progressing do the following:
1. Adjust Perimeter Silt Fence as drainage structures are being installed.
2. Install and maintain positive drainage to berms as embankments are constructed as noted in the plans.
3. As soon as final grade is established in any area of the project, install Permanent BMPs including Grassing and Slope Mats, as shown in the plans.

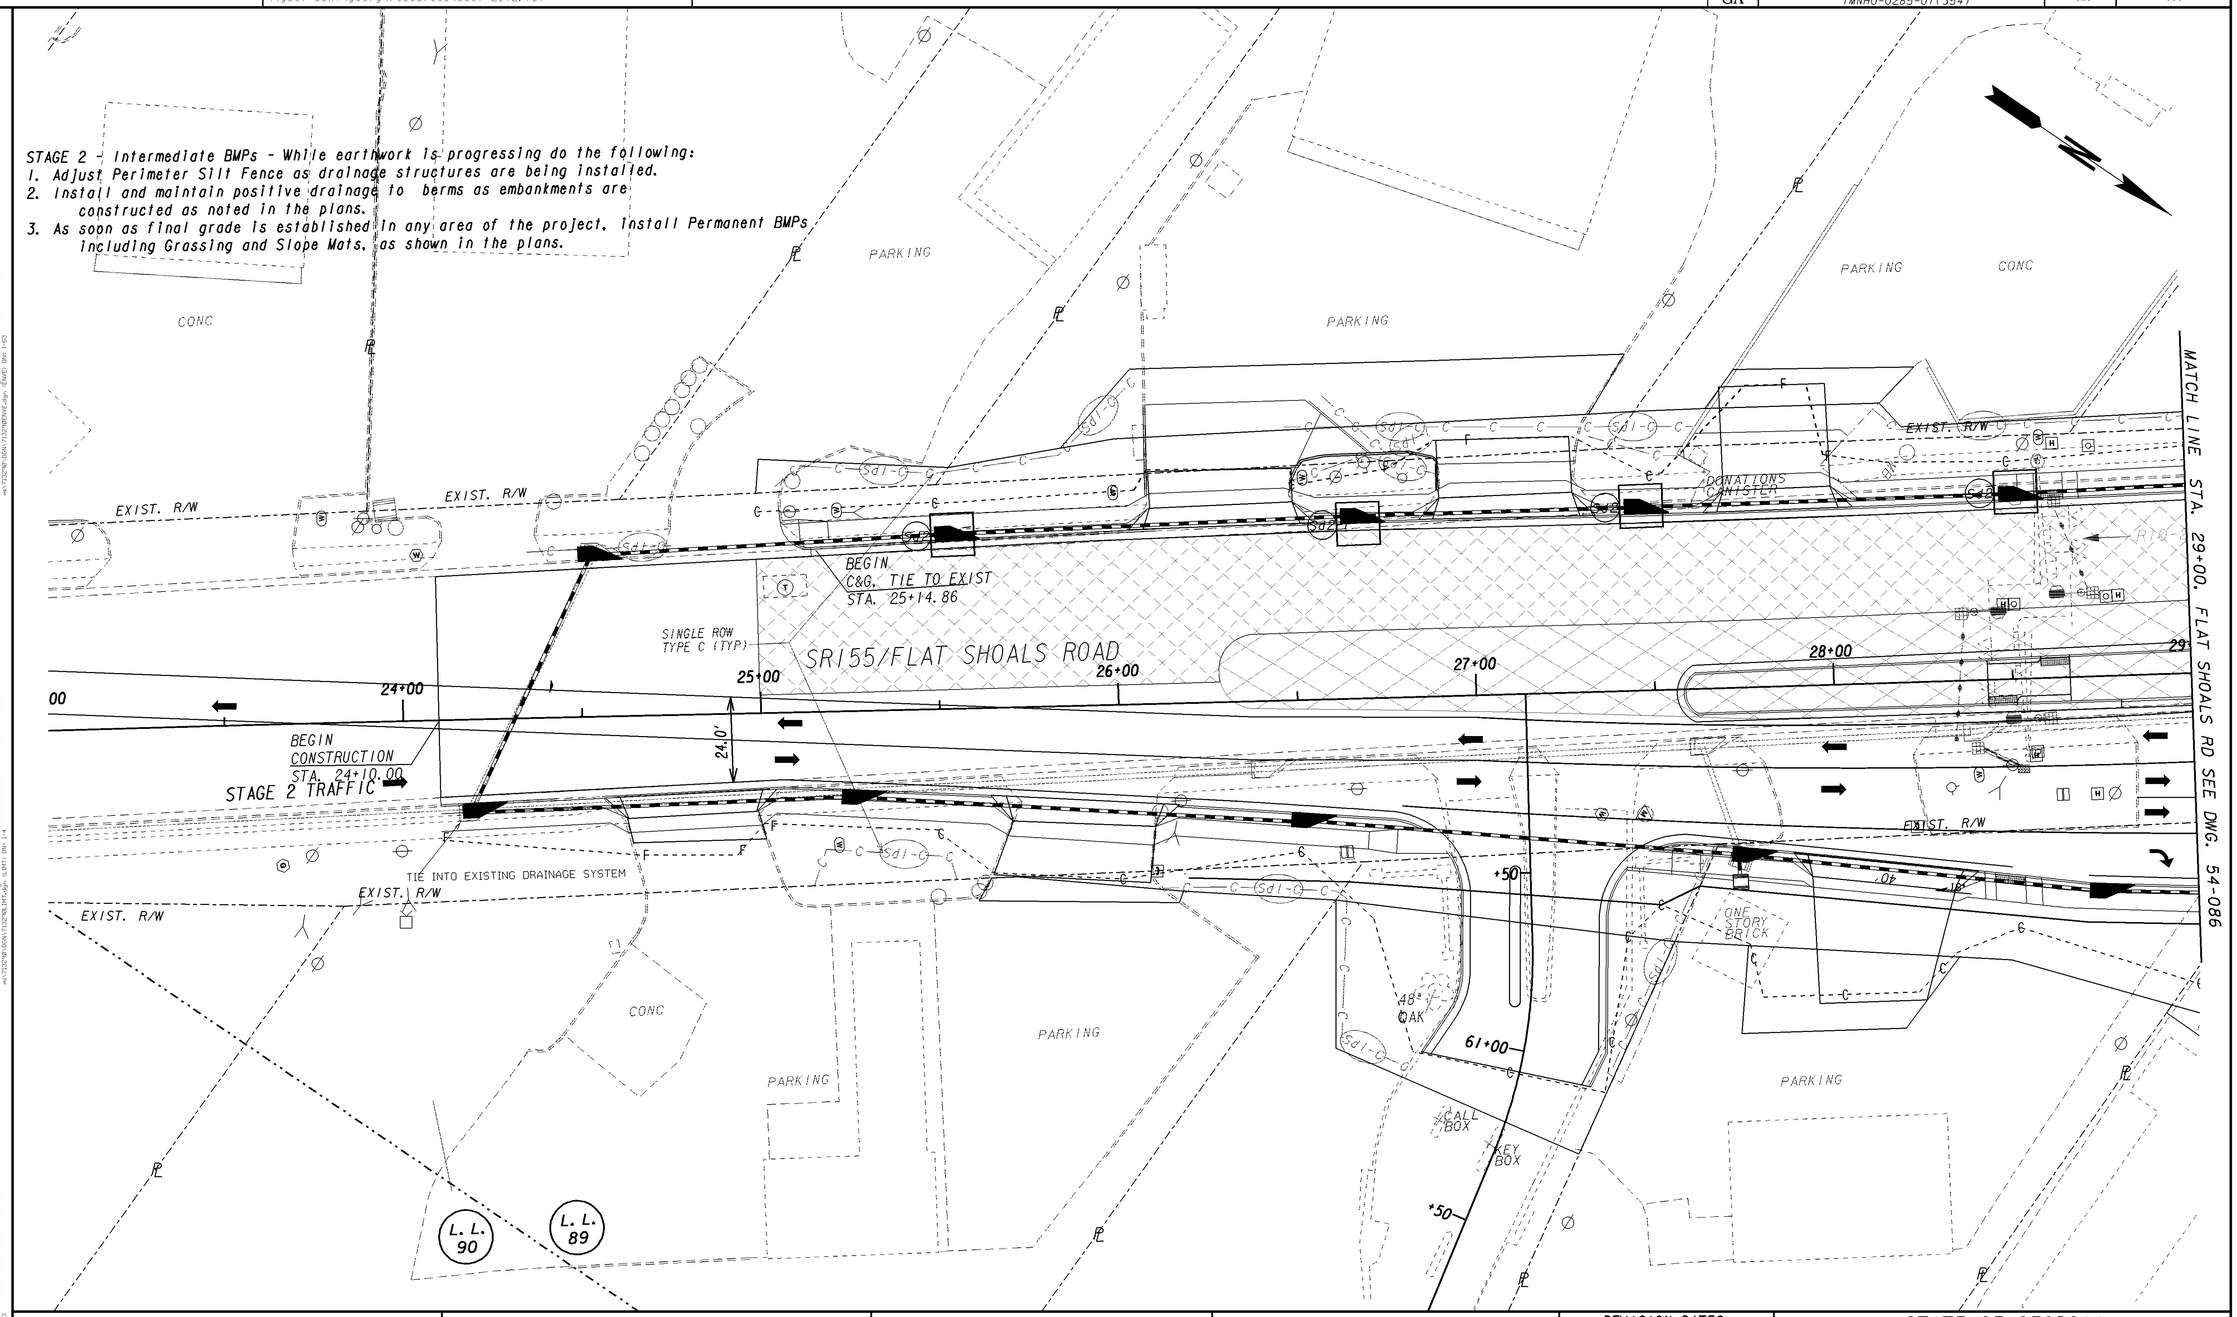


PROPERTY AND EXISTING R/W LINE
REQUIRED R/W LINE
CONSTRUCTION LIMITS
EASEMENT FOR CONSTR & MAINTENANCE OF SLOPES
EASEMENT FOR CONSTR OF SLOPES
EASEMENT FOR CONSTR OF DRIVES

BEGIN LIMIT OF ACCESS.....BLA
END LIMIT OF ACCESS.....ELA
LIMIT OF ACCESS
REQ'D R/W & LIMIT OF ACCESS

**GEORGIA**
**DEPARTMENT OF TRANSPORTATION**

SCALE IN FEET
0 20 40 80

REVISION DATES

STATE OF GEORGIA
DEPARTMENT OF TRANSPORTATION
OFFICE: ROADWAY DESIGN

## BMP LOCATION DETAILS STAGE 2

I-285 AT FLAT SHOALS RD
STA. 23+00 TO STA. 29+00

DRAWING No. 54-085

1/5/2009 GPLN