8/15/2012 8:00:13 AM \\GDOT-DSN1\GOPLOT\QCF\QGC.qcf pmagoon M:\713290\DGN\713290RC01.prf

8/15/2012 pmagoon	\\gdot-dsn1\gocfg\resources\Gdot-2012.tbl	M:\713290\DGN\713290RC01.dgn GRWCOV	STATE	PROJECT NUMBER	SHEET NO.	TOTAL SHEETS
			GA	IMNHO-0285-01(354)	982	995

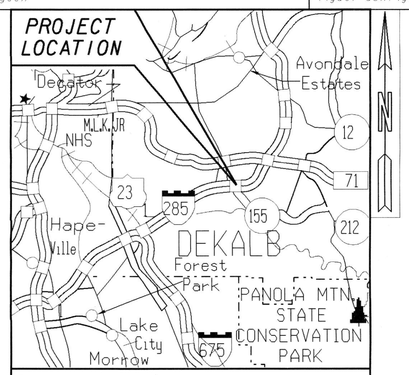

LOCATION SKETCH

NOTE: THE CO-ORDINATES LISTED ARE WEST ZONE GRID CO-ORDINATES BASED ON THE GA. STATE PLANE CO-ORDINATE SYSTEM OF 1984.
HORIZONTAL DATUM : NAD 83/94 HARN
VERTICAL DATUM : NAVD 1988

FUNCTIONAL CLASS:
URBAN PRINCIPAL ARTERIAL

PROJECT DESIGNATION: EXEMPT

DEPARTMENT OF TRANSPORTATION
STATE OF GEORGIA

RIGHT OF WAY OF PROPOSED
I-285 AT SR155/FLAT SHOALS ROAD
INTERCHANGE IMPROVEMENTS
DEKALB COUNTY

FEDERAL AID PROJECT

IMNHO-0285-01(354)

FEDERAL ROUTE No.: I-285
STATE ROUTE No.: SR407/SR155
P.I. No.: 713290-
PARTIAL LIMITED ACCESS

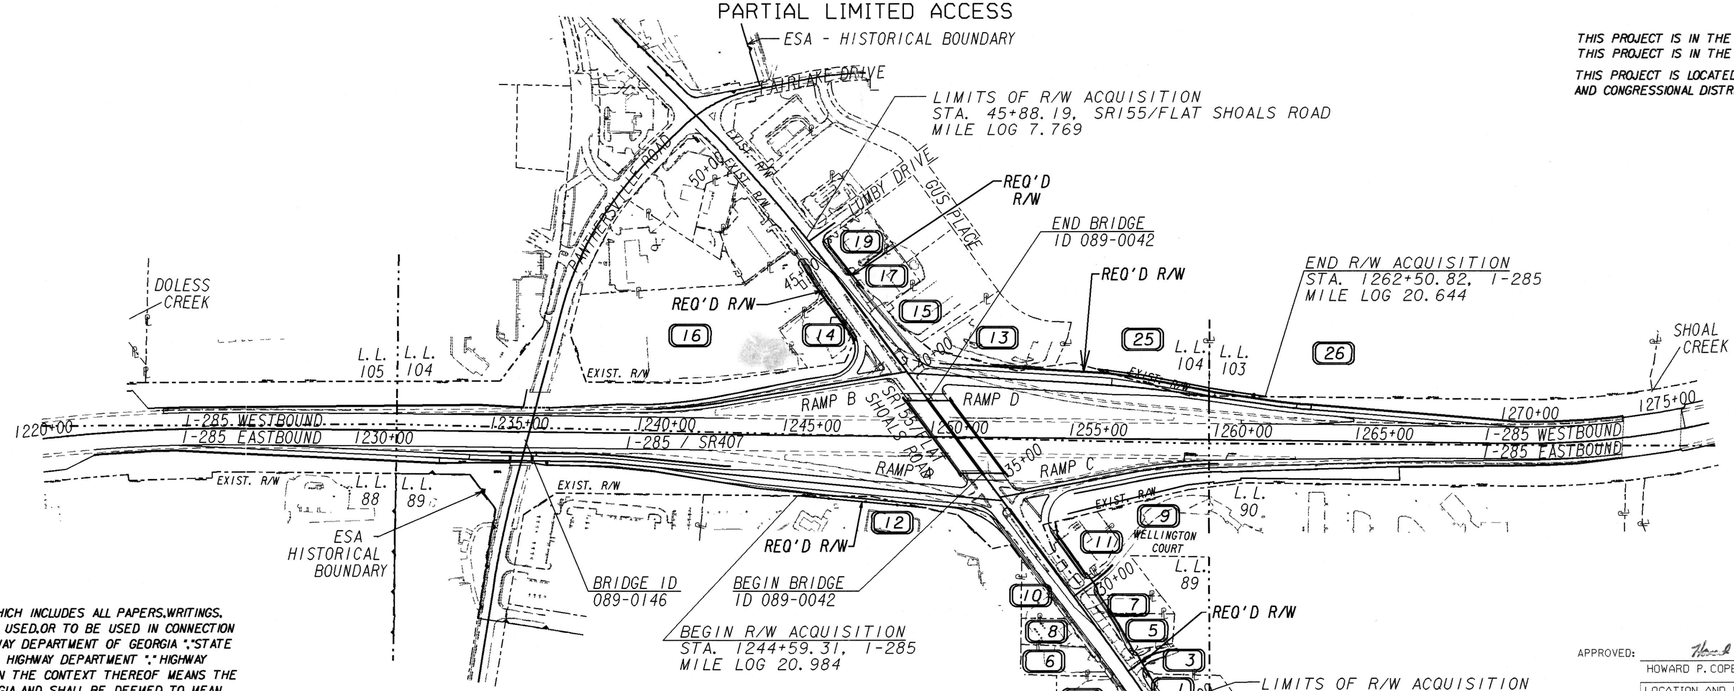

LENGTH OF RIGHT OF WAY PROJECT	COUNTY NO. 089 MILES
NET LENGTH OF RIGHT OF WAY	0.340
NET LENGTH OF BRIDGES	0.000
NET LENGTH OF EXCEPTIONS	0.000
GROSS LENGTH OF RIGHT OF WAY	0.340

CONVENTIONAL SIGNS

STATE OR COUNTY LINE	
CITY LIMIT LINE	
LAND LOT LINE	
PROPERTY LINE	
SURVEY OR BASE LINE	
RIGHT OF WAY LINE: EXISTING	
RIGHT OF WAY LINE: REQUIRED	
RIGHT OF WAY LINE: LIMIT OF ACCESS	
RIGHT OF WAY LINE: REQD R/W & LIMIT OF ACCESS	
RIGHT OF WAY LINE: R/W MARKERS	
FENCE	
RAILROAD	
POWER LINE	
TELEPHONE LINE	
POWER POLES	
TELEPHONE OR TELEGRAPH POLES	

THIS PROJECT IS IN THE FOLLOWING LAND LOTS: 88, 89, 90, 103, 104, & 105
THIS PROJECT IS IN THE 15TH LAND DISTRICT

THIS PROJECT IS LOCATED 100% IN DEKALB COUNTY AND CONGRESSIONAL DISTRICT 4.

PLANS PREPARED BY
JEFF SIMMONS, LEAD DESIGN ENGINEER

UNDER THE SUPERVISION OF
ANDY CASEY, P.E.
OFFICE OF ROADWAY DESIGN

APPROVED: Howard P. Copeland AUGUST 15, 2012
HOWARD P. COPELAND, STATE RIGHT OF WAY ADMINISTRATOR DATE

LOCATION AND DESIGN APPROVAL DATE: JUNE 28, 2012

PLANS COMPLETED DATE: MARCH 30, 2012

REVISIONS:

8/4/12- REV SHTS 1 TO 14	01/06/2014 - SHT 5
11/4/13- SHTS 1,2,3,4,7,11	3/12/2014 - 1,385
4/9/13- SHTS 1,7,12,13,&14	3/14/2014 SHT 1&9
4/17/13- SHTS 1&4	3/31/2014 - 1,7,8
8/6/13- SHTS 1,3,5,&10	4/22/2014 - 1,7,8
9/25/13- SHTS 1&2	5/5/2014 - 1,7,8
9/27/13- SHTS 1,8,11,12,13,&14	
10/1/13- SHTS 1&8	
11/15/13- SHTS 1,2,3,5,11,12,&14	
12/20/13- SHTS 1,3,5,7,9	

N-60

NOTE :
ALL REFERENCES IN THIS DOCUMENT, WHICH INCLUDES ALL PAPERS, WRITINGS, DOCUMENTS, DRAWINGS, OR PHOTOGRAPHS USED, OR TO BE USED IN CONNECTION WITH THIS DOCUMENT, TO "STATE HIGHWAY DEPARTMENT OF GEORGIA", "STATE HIGHWAY DEPARTMENT", "GEORGIA STATE HIGHWAY DEPARTMENT", "HIGHWAY DEPARTMENT", OR "DEPARTMENT" WHEN THE CONTEXT THEREOF MEANS THE STATE HIGHWAY DEPARTMENT OF GEORGIA, AND SHALL BE DEEMED TO MEAN THE DEPARTMENT OF TRANSPORTATION.

THE DATA, TOGETHER WITH ALL OTHER INFORMATION SHOWN ON THESE PLANS OR IN ANYWAY INDICATED THEREBY, WHETHER BY DRAWINGS OR NOTES, OR IN ANY OTHER MANNER, ARE BASED UPON FIELD INVESTIGATIONS AND ARE BELIEVED TO BE INDICATIVE OF ACTUAL CONDITIONS. HOWEVER, THE SAME ARE SHOWN AS INFORMATION ONLY, ARE NOT GUARANTEED, AND DO NOT BIND THE DEPARTMENT OF TRANSPORTATION IN ANY WAY. THE ATTENTION OF BIDDER IS SPECIFICALLY DIRECTED TO SUBSECTIONS 102.04, 102.05, AND 104.03 OF THE SPECIFICATIONS.

IMNHO-0285-01(354)
DEKALB COUNTY

3/17/2007

8/15/2012 8:00:13 AM \\GDOT-DSN1\GOPLOT\QCF\QGC.qcf pmagoon M:\713290\DGN\713290RC01.prf