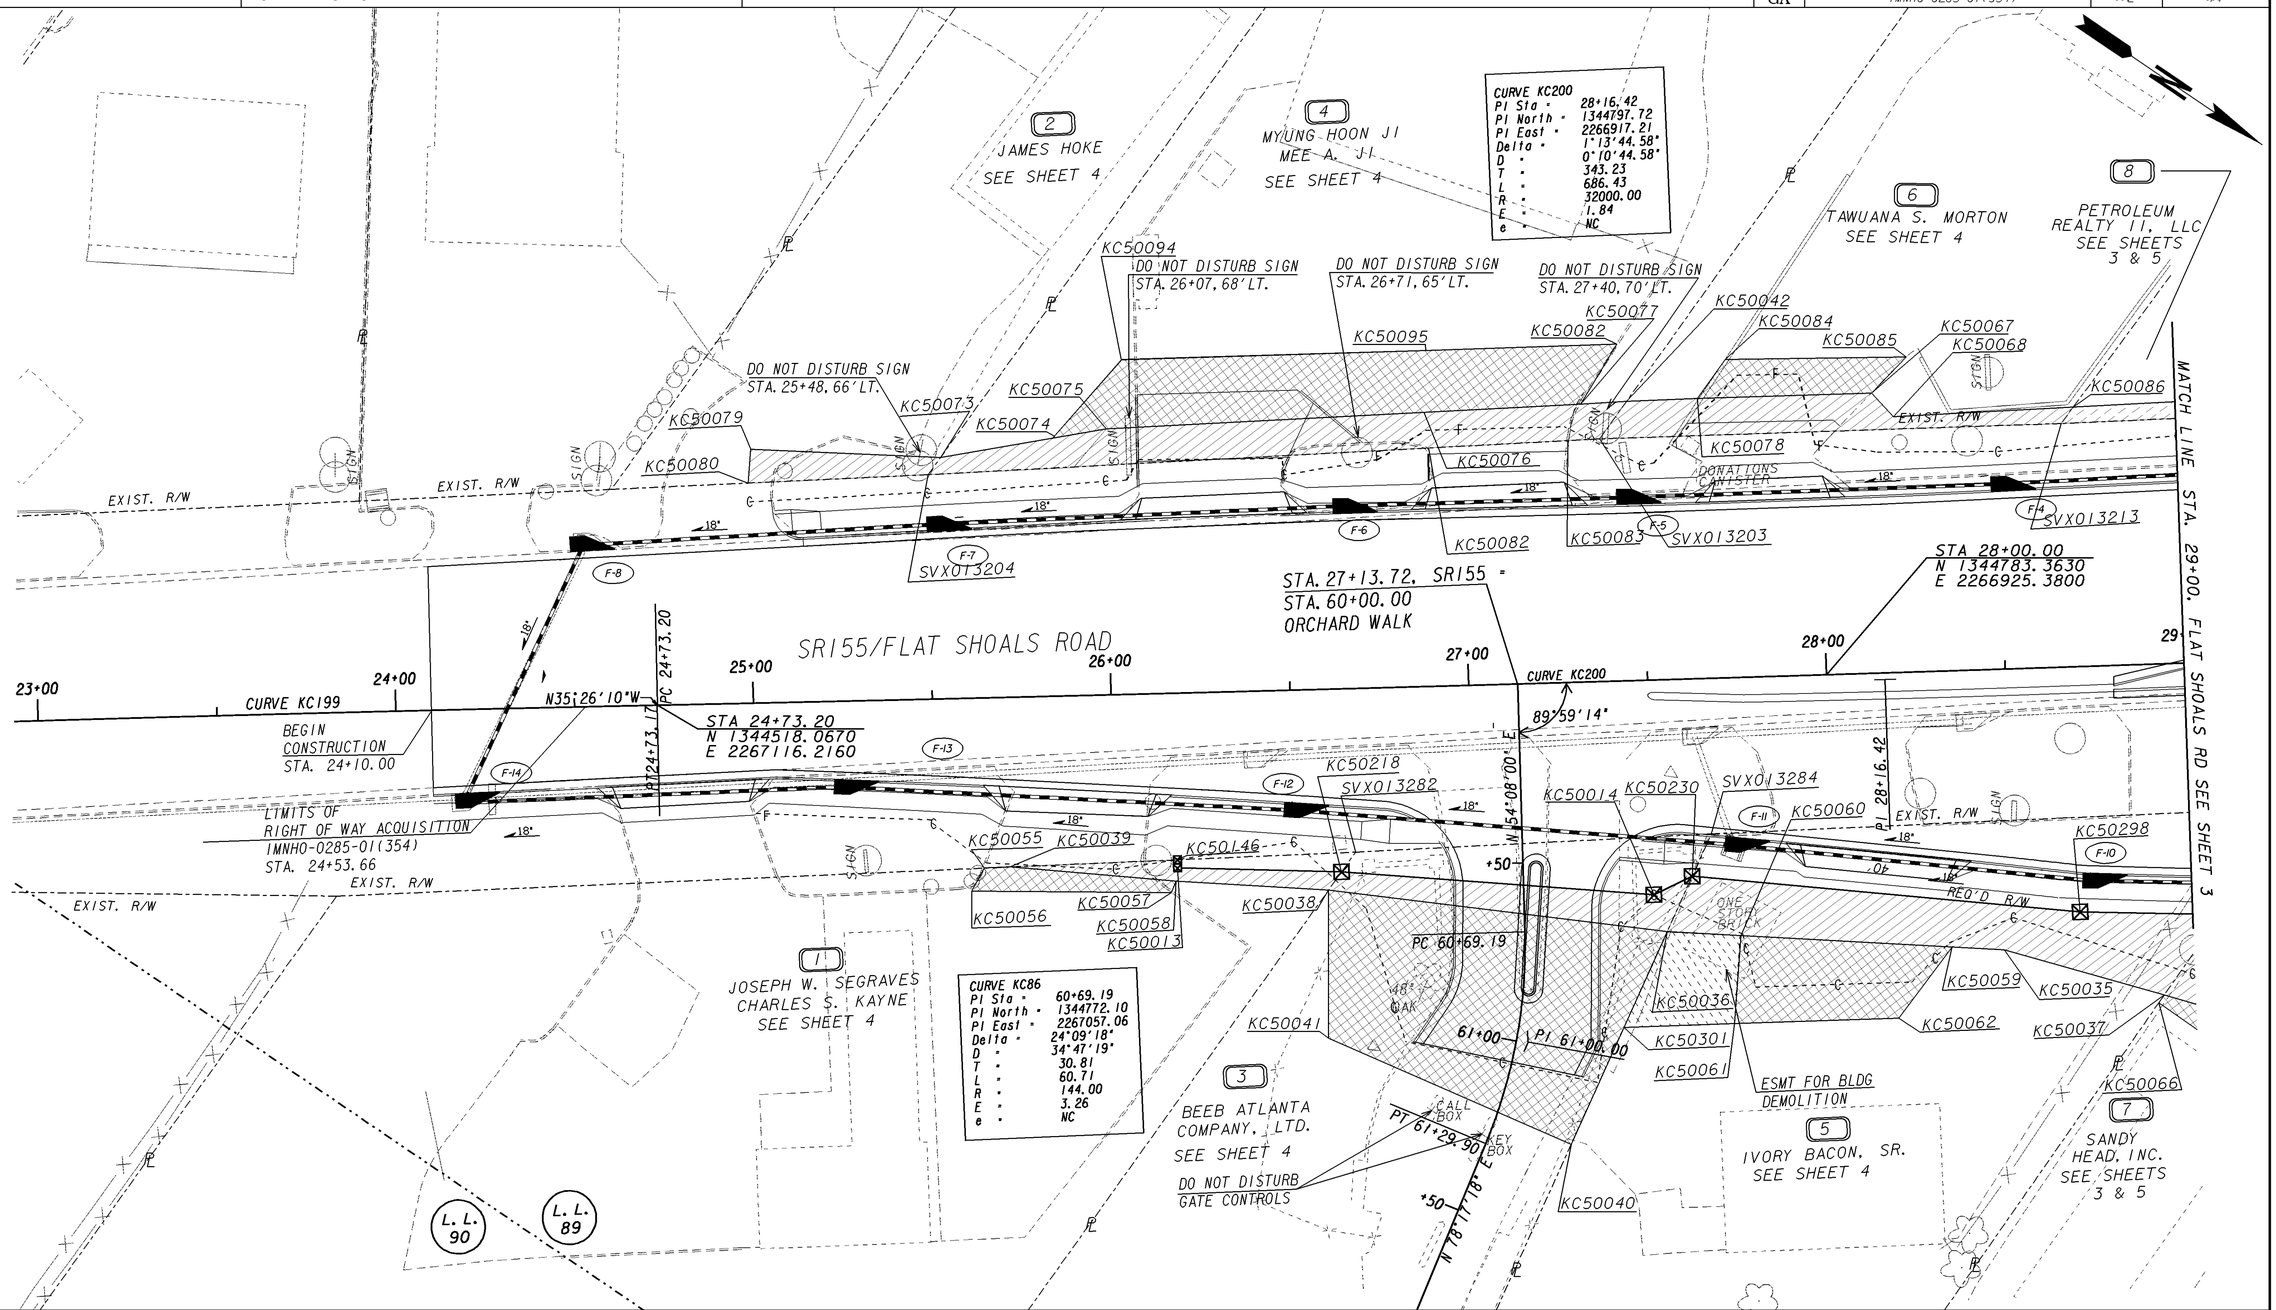

PROPERTY AND EXISTING R/W LINE	
REQUIRED R/W LINE	
CONSTRUCTION LIMITS	
EASEMENT FOR CONSTR & MAINTENANCE OF SLOPES	
EASEMENT FOR CONSTR OF SLOPES	
EASEMENT FOR CONSTR OF DRIVES	

BEGIN LIMIT OF ACCESS.....BLA
END LIMIT OF ACCESS.....ELA
LIMIT OF ACCESS
REQ'D R/W & LIMIT OF ACCESS

SCALE IN FEET
0 20 40 80

GEORGIA DEPARTMENT OF TRANSPORTATION

DATE	REVISIONS	DATE	REVISIONS
08/04/12	REV RAISED MEDIAN & SHT TOTAL		
08/04/12	REW DWESWT PAR 1, REV. DWESWT PAR 5		
01/04/13	REV DWESWT, DRWY, TOPO PAR 3: UPDATE TOPO PAR 6		
09/25/13	ADDED DEMOLITION ESMT PAR 5		
11/15/13	REV PESWT TO TESWT - PAR 8		

STATE OF GEORGIA
DEPARTMENT OF TRANSPORTATION

RIGHT OF WAY MAP

PROJECT NO: IMNHO-0285-01(354)
COUNTY: DEKALB
LAND LOT NO: 89
LAND DISTRICT: 15
GMD 536
DATE MARCH 30, 2012 SH 2 OF 14

1/5/2009