STATE	PROJECT NUMBER	SHEET NO.	TOTAL SHEETS
GA	IMNHO-0285-01(354)	984	995

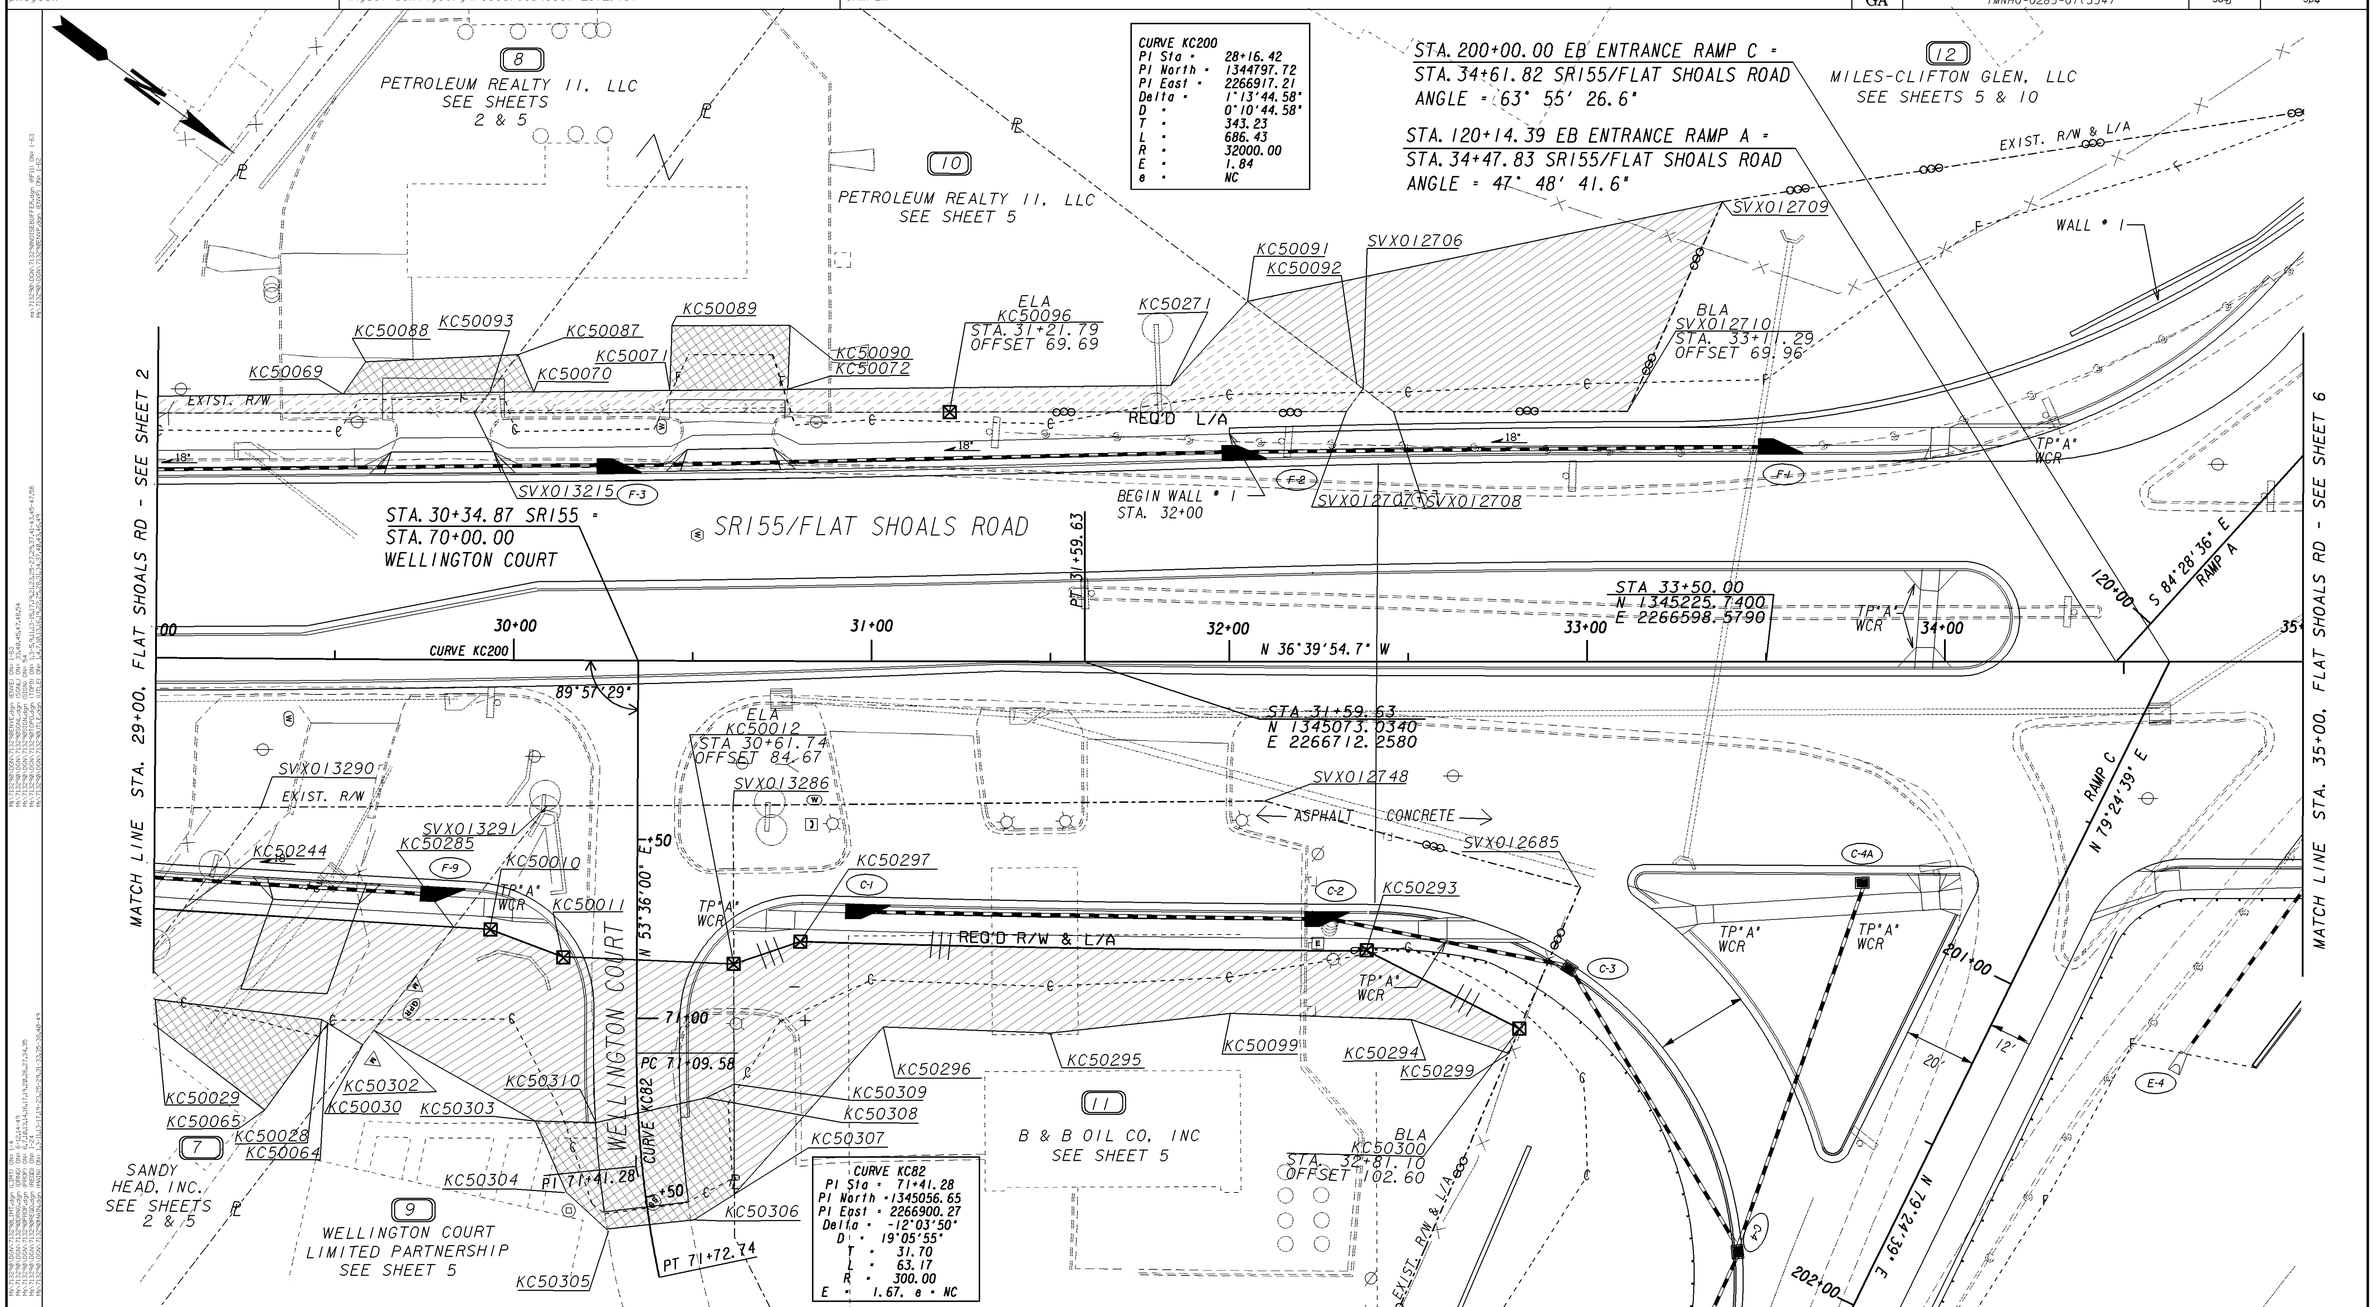

PROPERTY AND EXISTING R/W LINE	
REQUIRED R/W LINE	
CONSTRUCTION LIMITS	
EASEMENT FOR CONSTR & MAINTENANCE OF SLOPES	
EASEMENT FOR CONSTR OF SLOPES	
EASEMENT FOR CONSTR OF DRIVES	

BEGIN LIMIT OF ACCESS.....BLA
END LIMIT OF ACCESS.....ELA
LIMIT OF ACCESS
REQ'D R/W & LIMIT OF ACCESS

SCALE IN FEET
0 20 40 80

GEORGIA DEPARTMENT OF TRANSPORTATION

DATE	REVISIONS	DATE	REVISIONS
08/04/12	REV MEDIAN & REV DWESWT-PAR 10, REV SHT TOTAL		
01/04/13	UPDATED TOPO PARCEL 8 &10		
08/06/13	REV. SHT. REF. PAR. 12		
11/15/13	REV PESWT TO TESWT - PARS 8 & 10		
12/20/13	REV DWESWT, REV PESWT to TESWT-PAR9		
03/12/14	REV TESWT to PESWT - PAR 9		

STATE OF GEORGIA
DEPARTMENT OF TRANSPORTATION

RIGHT OF WAY MAP

PROJECT NO: IMNHO-0285-01(354)
COUNTY: DEKALB
LAND LOT NO: 89
LAND DISTRICT: 15
GMD 536
DATE MARCH 30, 2012 SH 3 OF 14

1/5/2009