STATE	PROJECT NUMBER	SHEET NO.	TOTAL SHEETS
GA.	CM-285-1(361)	15	234

REVISED: 02/18/05

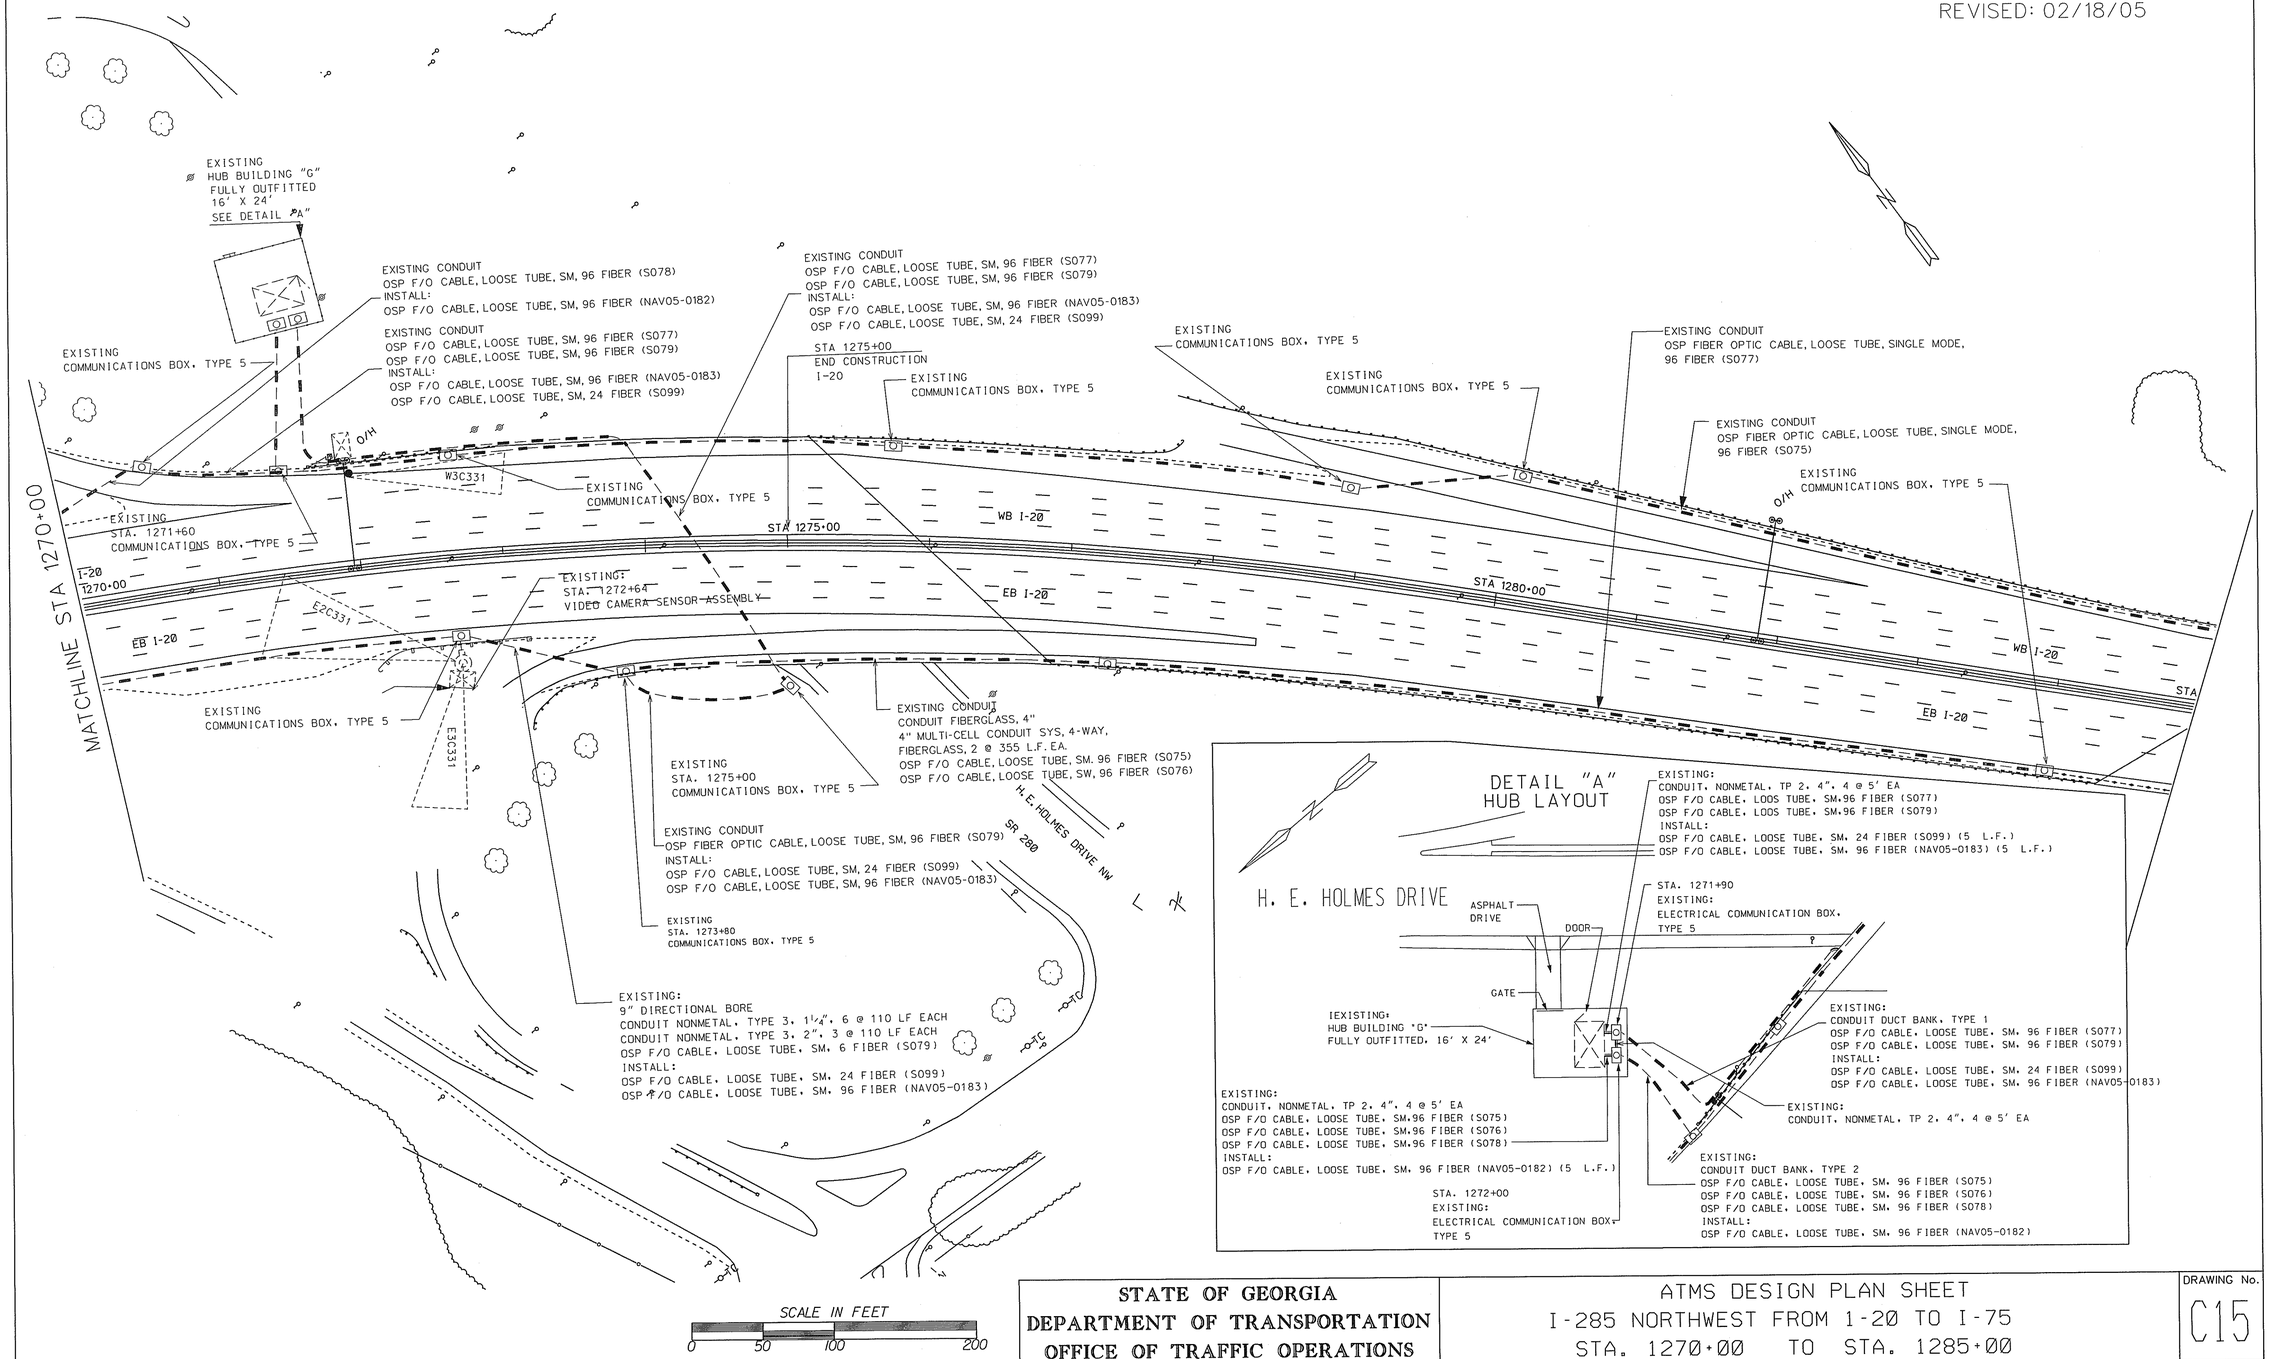

STATE OF GEORGIA
DEPARTMENT OF TRANSPORTATION
OFFICE OF TRAFFIC OPERATIONS

ATMS DESIGN PLAN SHEET
I-285 NORTHWEST FROM I-20 TO I-75
STA. 1270+00 TO STA. 1285+00

DRAWING No.
C15