STATE	PROJECT NUMBER	SHEET NO.	TOTAL SHEETS
GA.	CM-285-1(361)	29	234

REVISED: 02/18/05

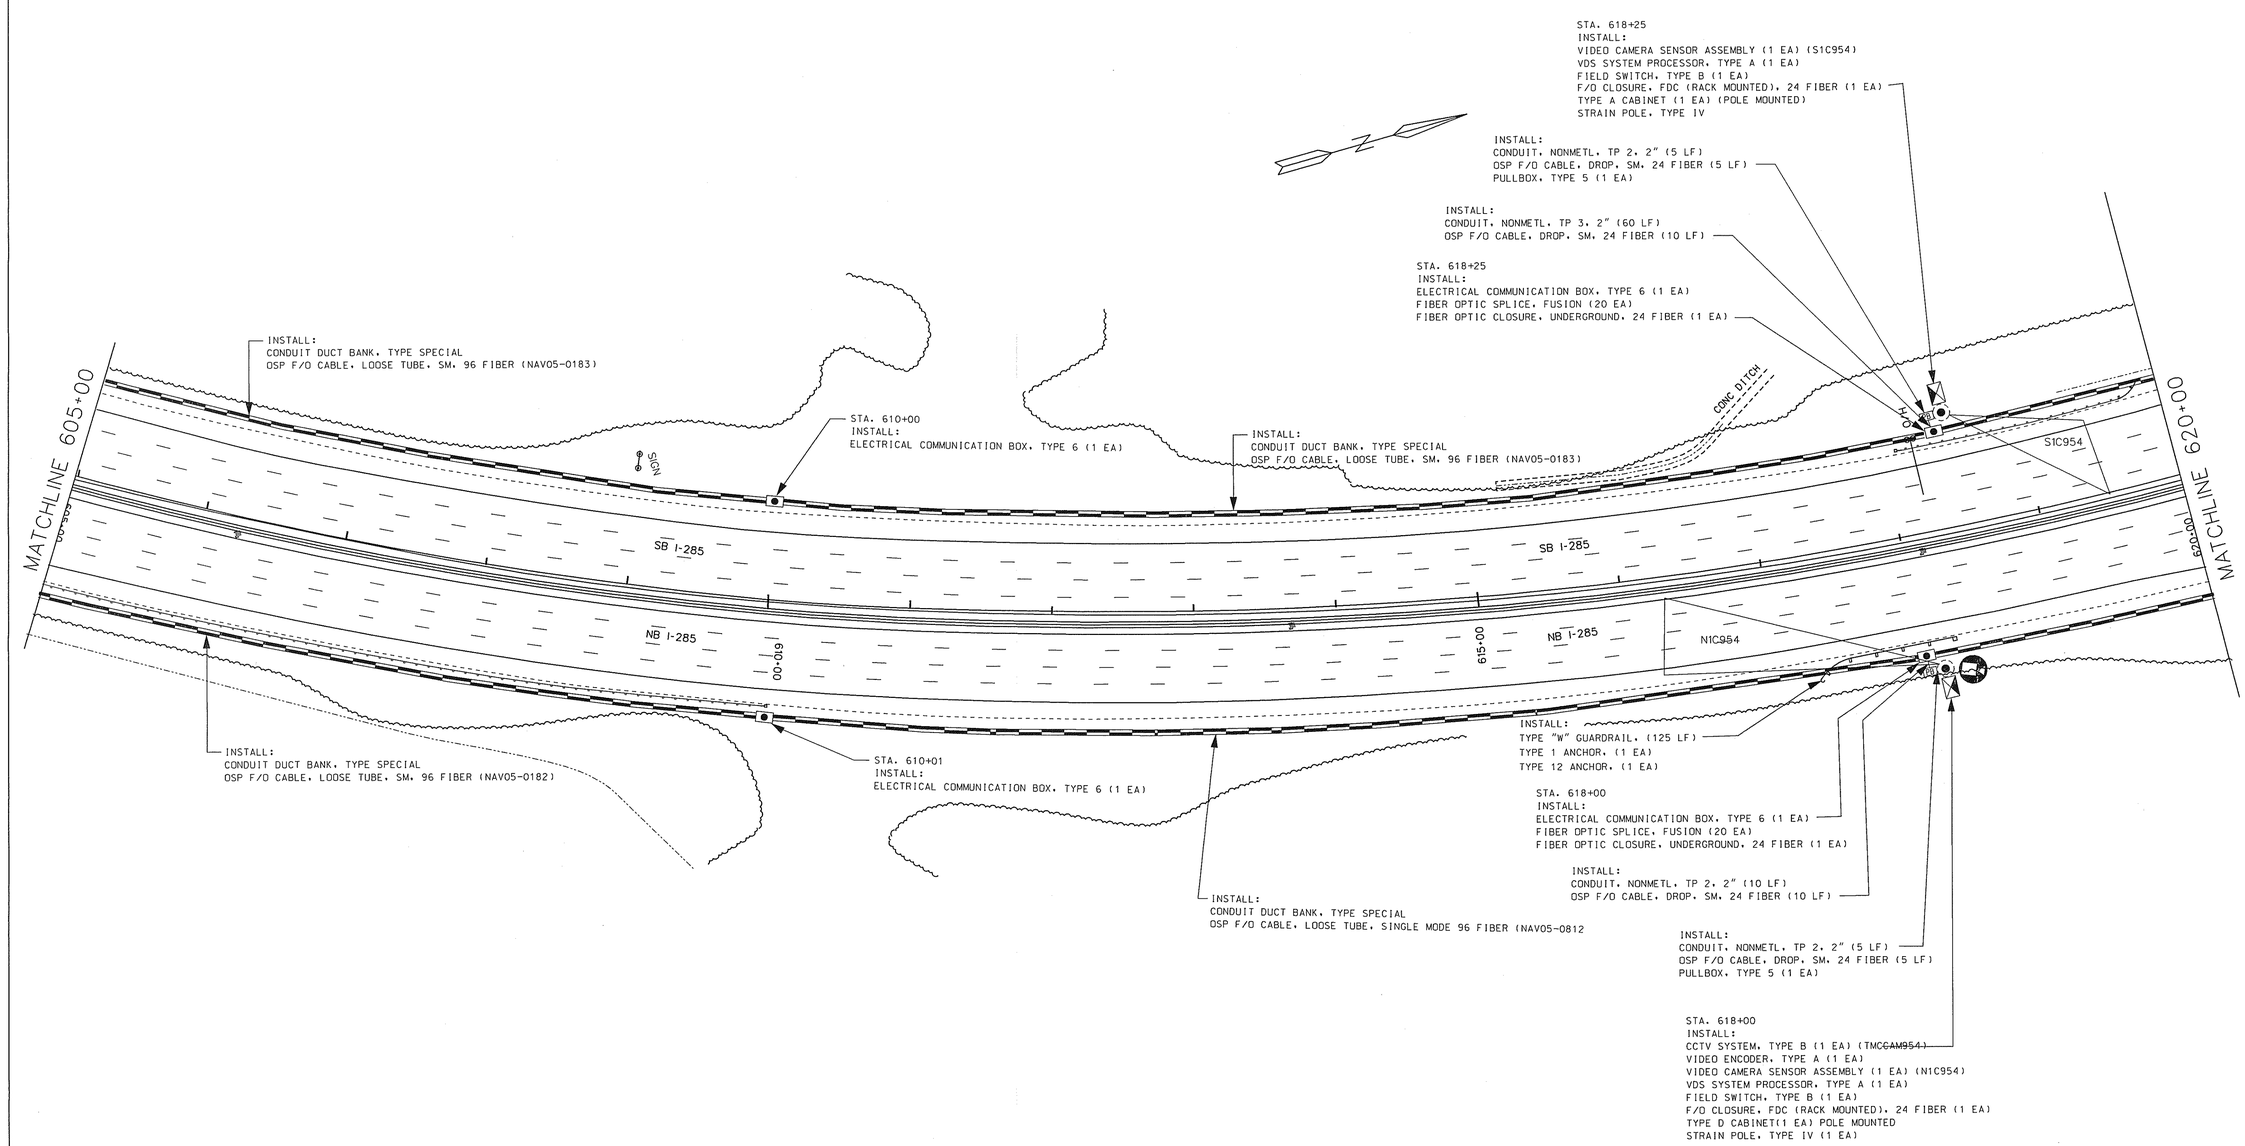

SCALE IN FEET

0 50 100 200

STATE OF GEORGIA DEPARTMENT OF TRANSPORTATION OFFICE OF TRAFFIC OPERATIONS	ATMS DESIGN PLAN SHEETS I-285 NORTHWEST FROM I-20 TO I-75 STA. 605+00 TO STA. 620+00	DRAWING No. C29