| STATE | PROJECT NUMBER | SHEET NO. | TOTAL SHEETS |
|---|---|---|---|
| GA. | CM-285-1(361) | 34 | 234 |

REVISED: 02/18/05

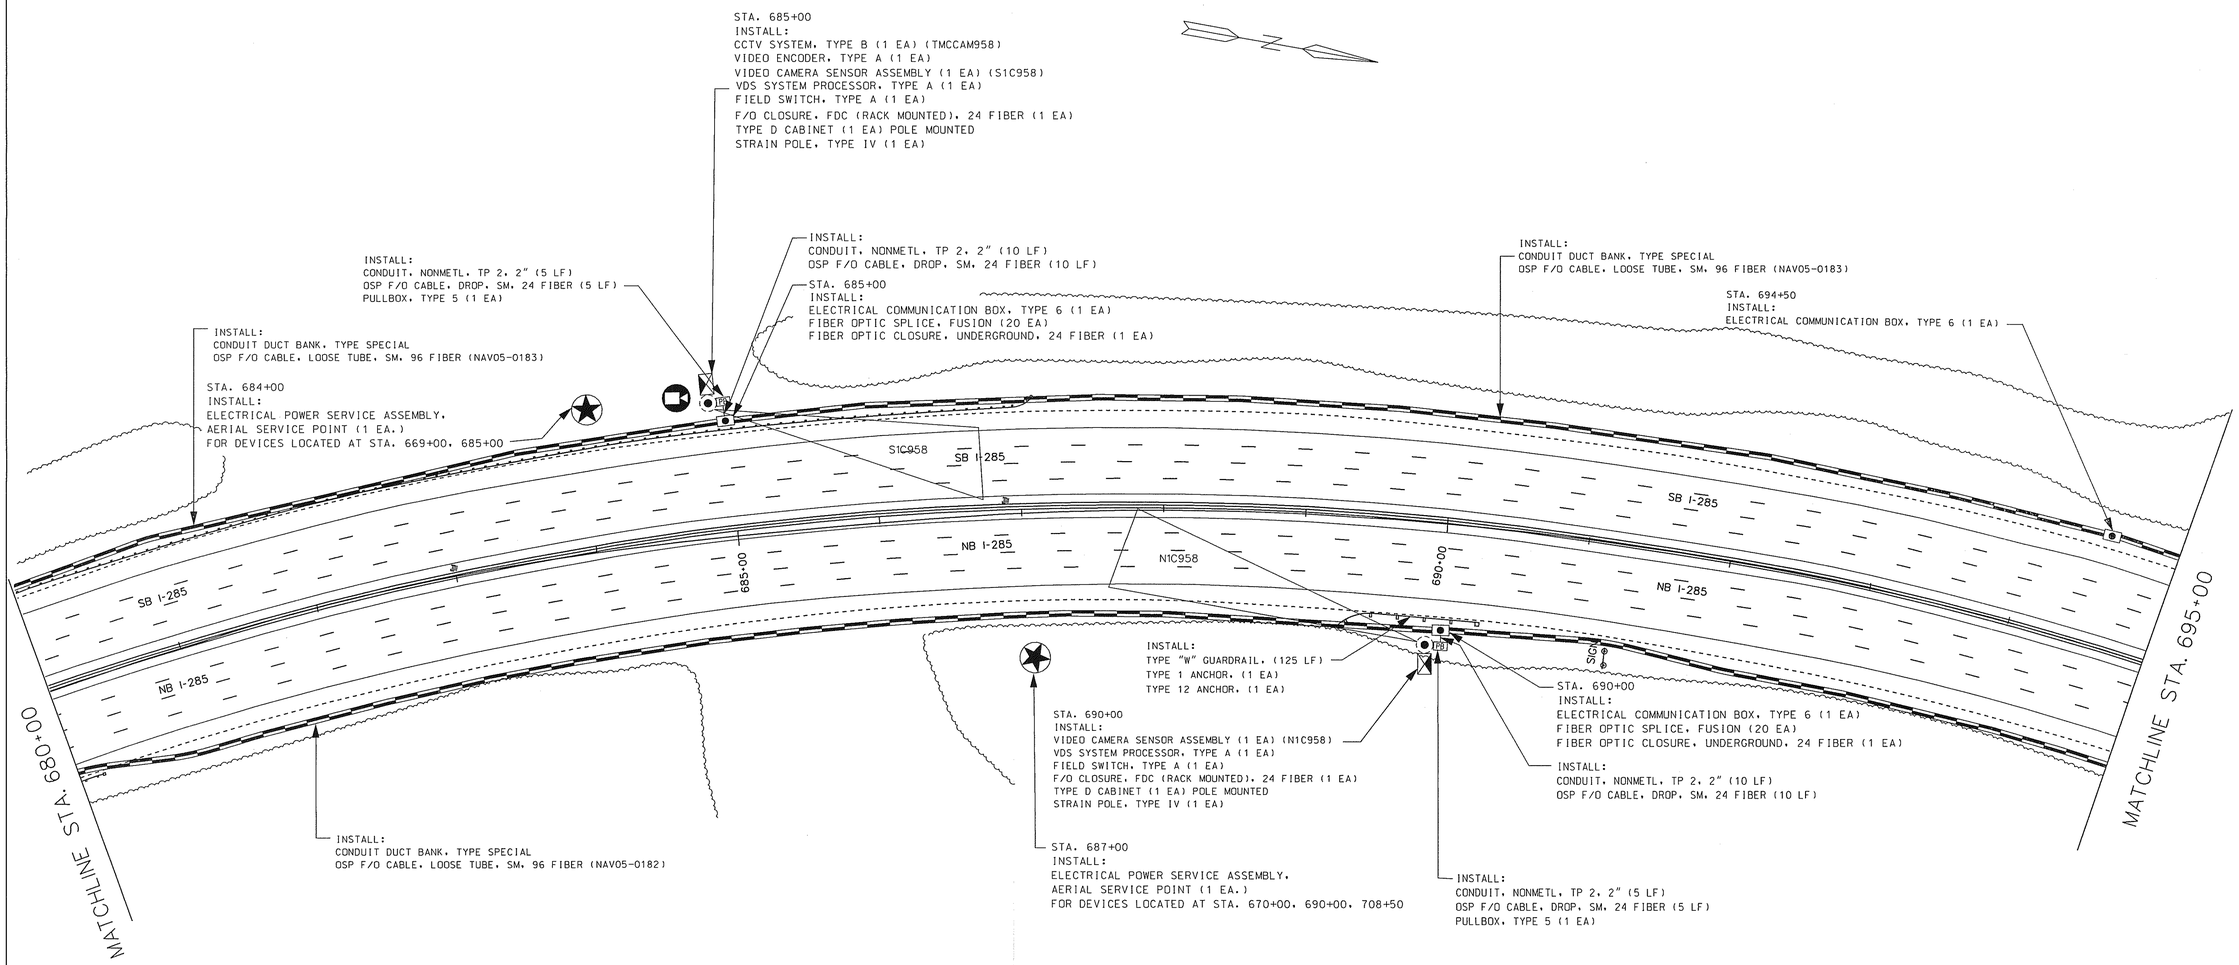


SCALE IN FEET

0 50 100 200

| STATE OF GEORGIA<br>DEPARTMENT OF TRANSPORTATION<br>OFFICE OF TRAFFIC OPERATIONS | ATMS DESIGN PLAN SHEETS<br>I-285 NORTHWEST FROM I-20 TO I-75<br>STA. 680+00 TO STA. 695+00 | DRAWING No.<br>C34 |
|---|---|---|