STATE	PROJECT NUMBER	SHEET NO.	TOTAL SHEETS
GA.	CM-285-1(361)	35	234

REVISED: 02/18/05

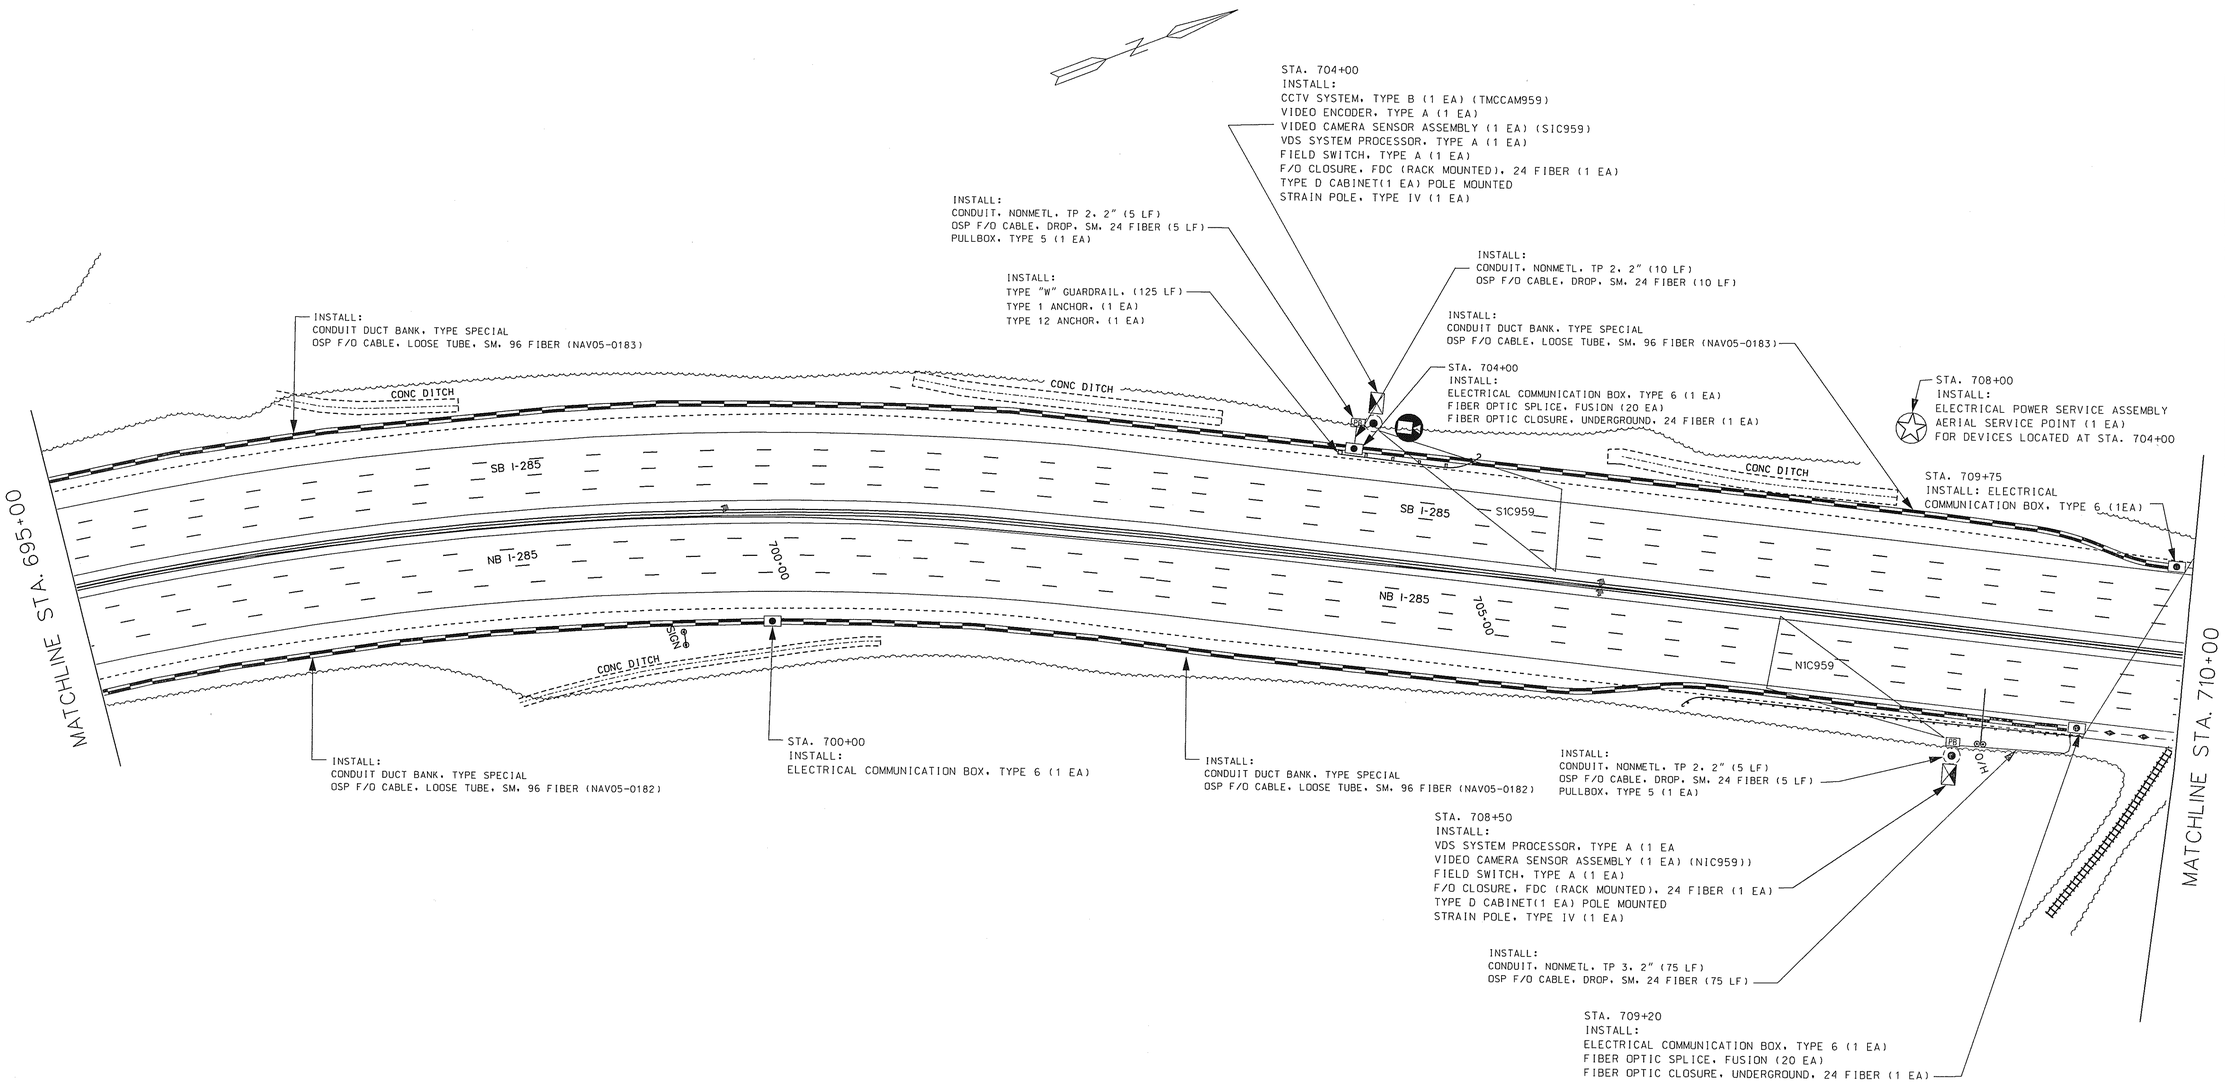

SCALE IN FEET

0 50 100 200

STATE OF GEORGIA
DEPARTMENT OF TRANSPORTATION
OFFICE OF TRAFFIC OPERATIONS

ATMS UTILITY PLAN SHEETS
I-285 NORTHWEST FROM I-20 TO I-75
STA. 695+00 TO STA. 710+00

DRAWING No.
C35