STATE	PROJECT NUMBER	SHEET NO.	TOTAL SHEETS
GA.	CM-285-1(361)	38	234

REVISED: 02/18/05

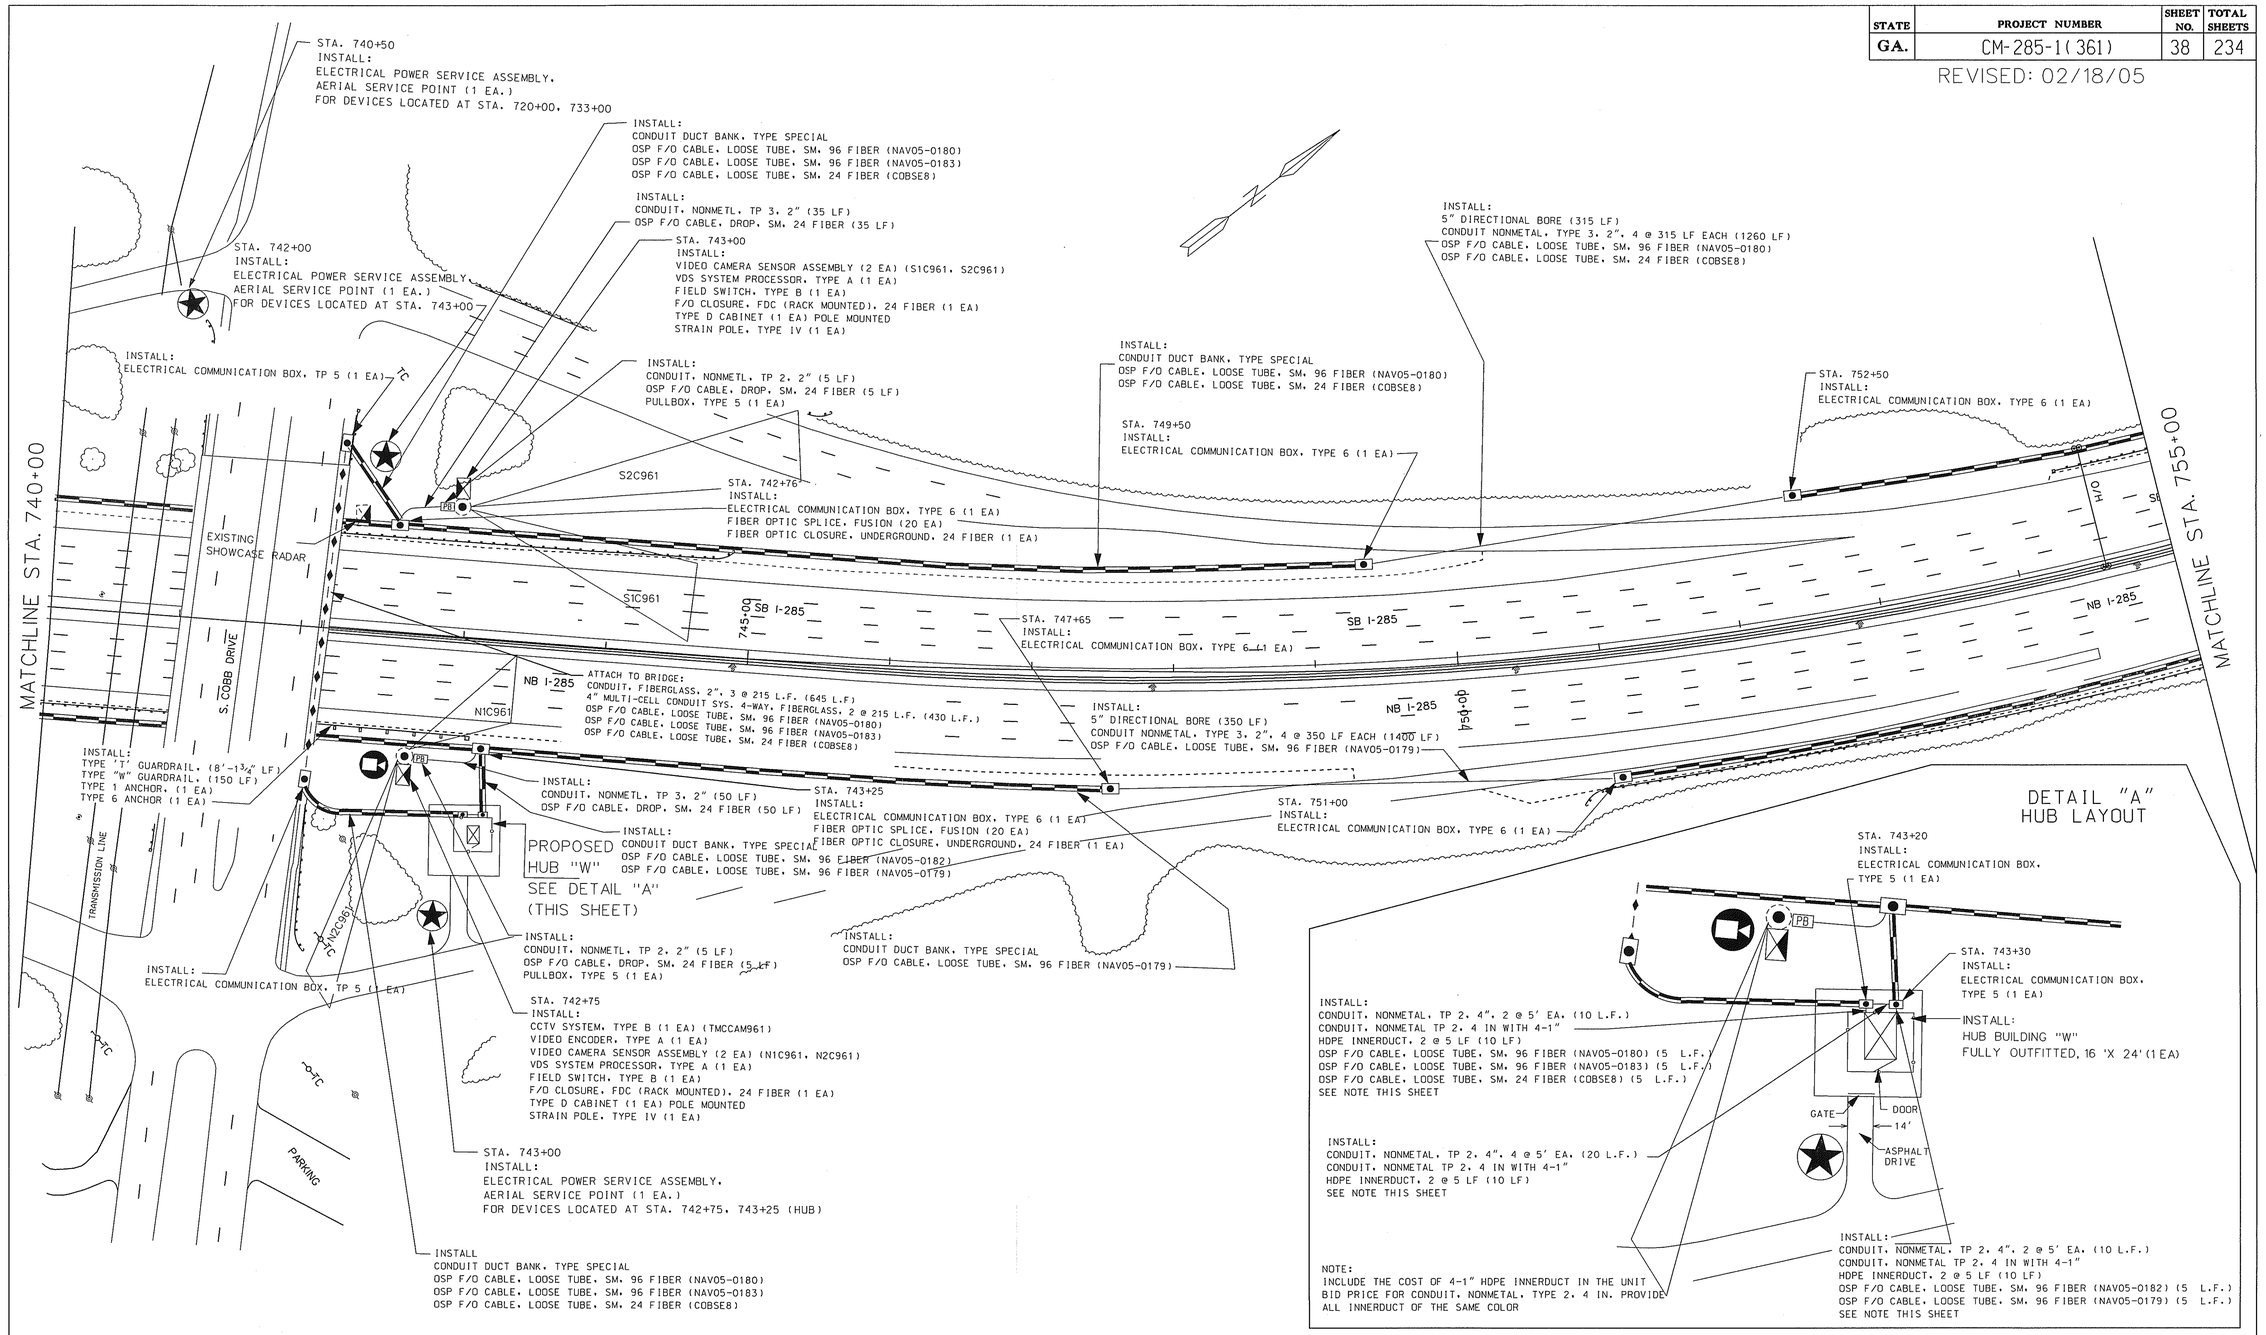

STATE OF GEORGIA
DEPARTMENT OF TRANSPORTATION
OFFICE OF TRAFFIC OPERATIONS

ATMS DESIGN PLAN SHEETS
I-285 NORTHWEST FROM I-20 TO I-75
STA. 740+00 TO STA.755+00

DRAWING No.
C38