STATE	PROJECT NUMBER	SHEET NO.	TOTAL SHEETS
GA.	CM-285-1(361)	47	234

REVISED: 02/18/05

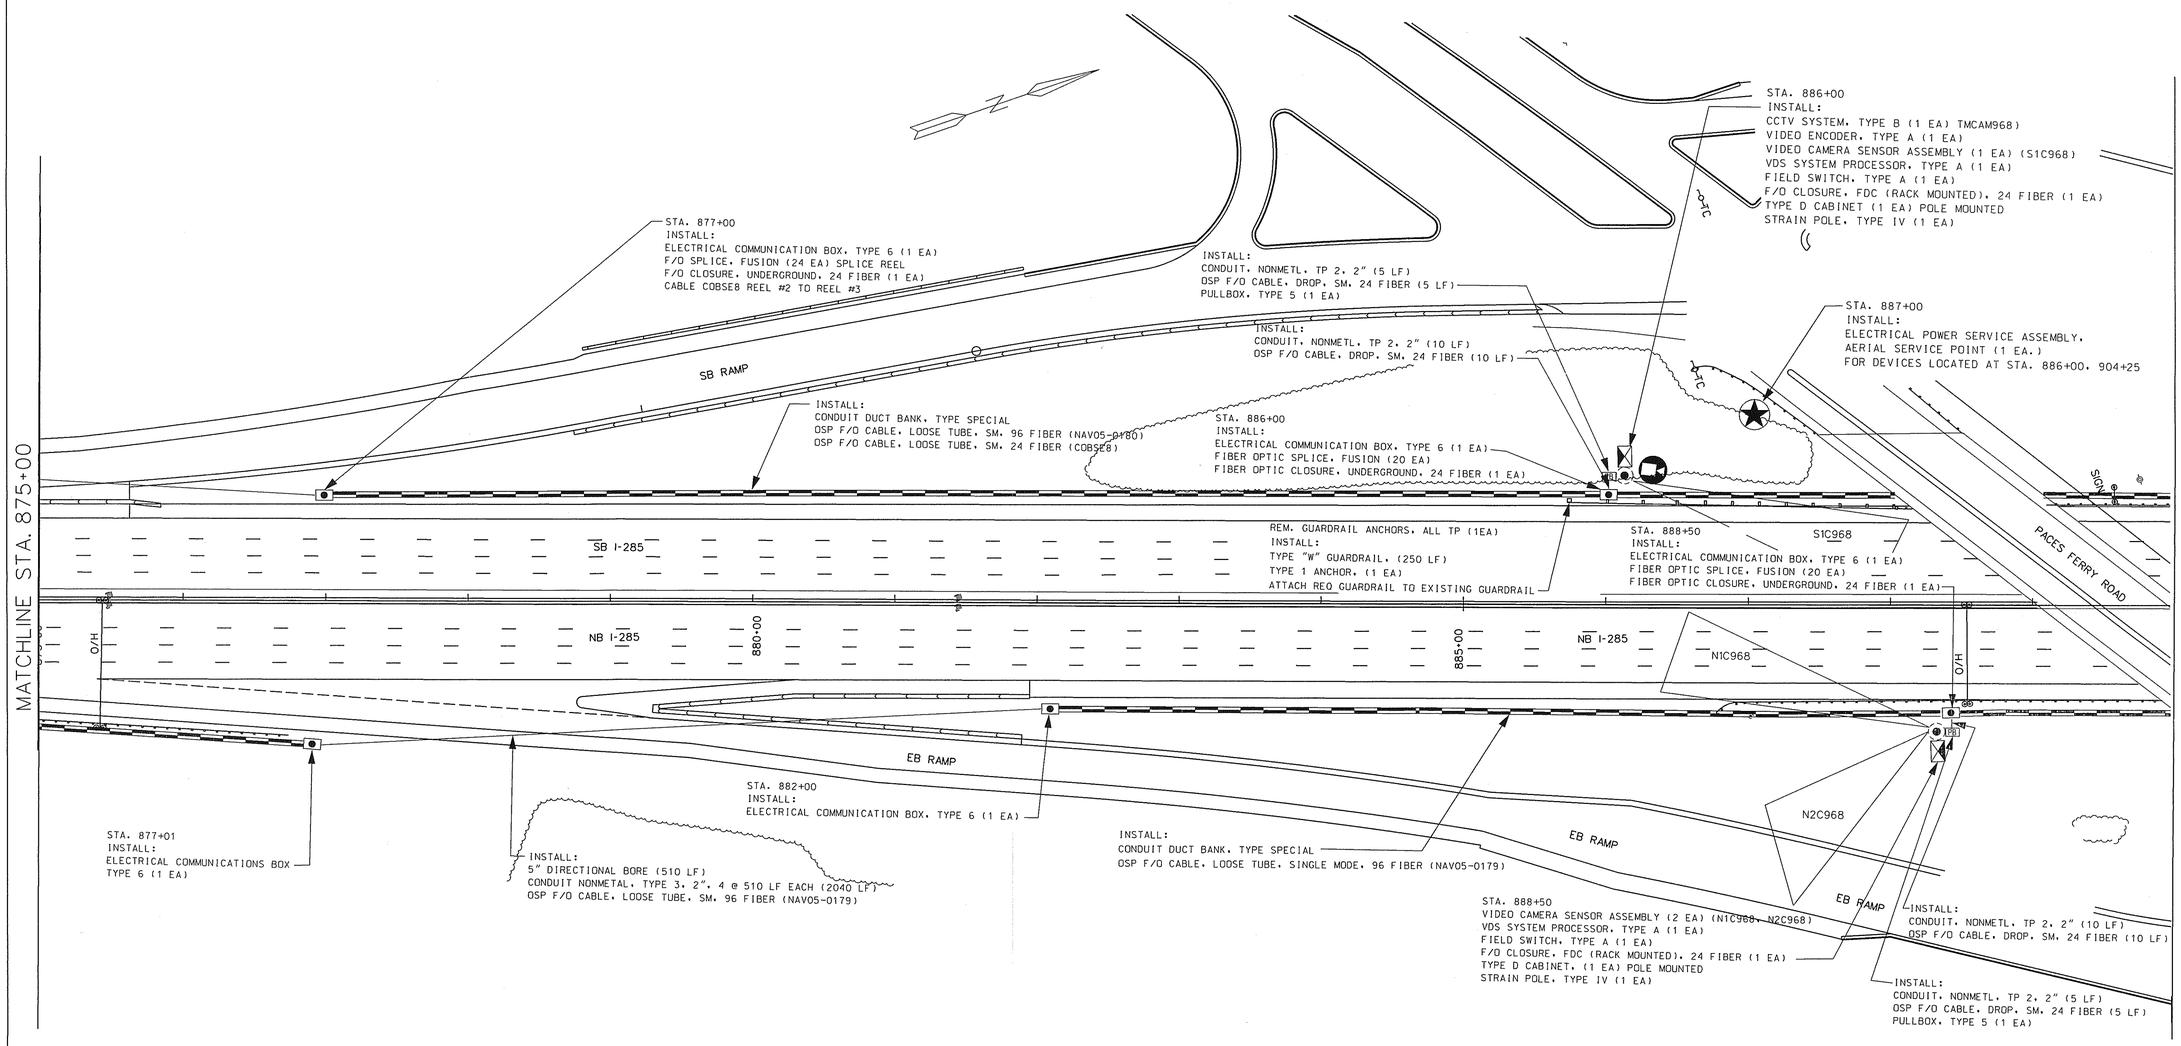

STATE OF GEORGIA DEPARTMENT OF TRANSPORTATION OFFICE OF TRAFFIC OPERATIONS	ATMS DESIGN PLAN SHEETS I-285 NORTHWEST FROM I-20 TO I-75 STA. 875+00 TO STA. 890+00	DRAWING No. C47