STATE	PROJECT NUMBER	SHEET NO.	TOTAL SHEETS
GA.	CM-285-1(361)	74	234

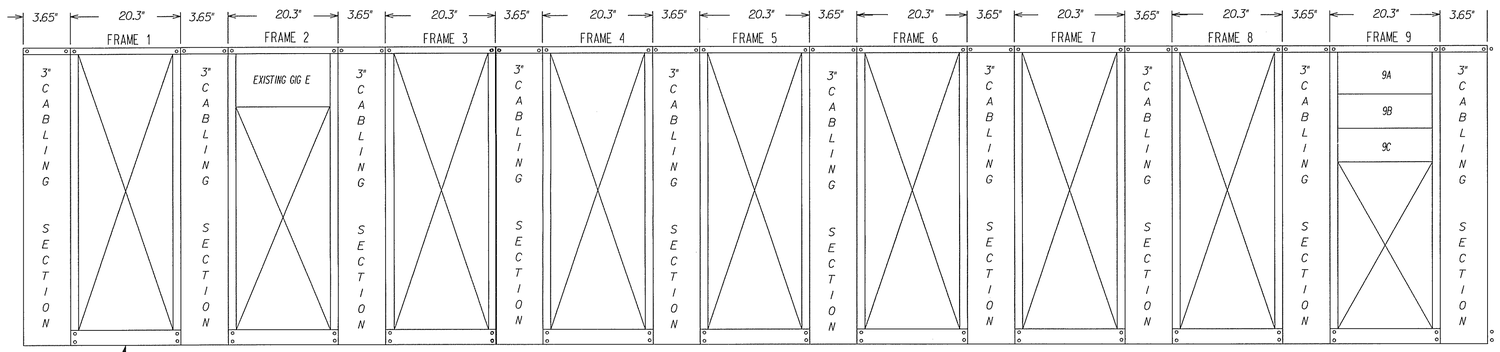

EQUIPMENT FRAMES 1-9
(FRONT ELEVATION)

INCLUDE 19"W x 7'H EQUIPMENT FRAMES PER PLANS WITH A UNIVERSAL HOLE PATTERN PUNCHED AND TAPPED BETWEEN EACH FRAME AND ON THE ENDS OF THE BAY USE A VERTICAL CABLE MANAGER FOR ROUTING CABLES ALONG THE FRONT AND THE REAR FACE OF THE FRAME. INCLUDE (1) VERTICAL POWER STRIP ATTACHED TO THE REAR FLANGE OF EACH FRAME.

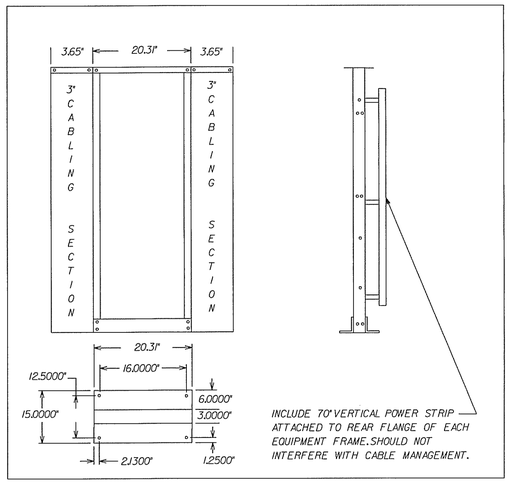

LEGEND:

9A = FDC #1 PORTS 1-24 (S099)
9B = FDC #2 PORTS 1-96 (NAV05-0182)
9C = FDC #3 PORTS 1-96 (NAV05-0183)

NOTES:

1. FRAMES 1 THROUGH 9 ARE EXISTING.
2. CONTRACTOR SHALL INSTALL EQUIPMENT STARTING AT THE TOP OF FRAME (UNLESS SHOWN OTHERWISE) AND CONTINUE TOWARD THE BOTTOM OF THE FRAME LEAVING ANY SPACE AT THE BOTTOM.

STATE OF GEORGIA DEPARTMENT OF TRANSPORTATION OFFICE OF TRAFFIC OPERATIONS	ATMS DESIGN I-285 NORTHWEST FROM I-20 TO I-75 HUB "G" HUB RACK DETAIL	DRAWING No.