STATE	PROJECT NUMBER	SHEET NO.	TOTAL SHEETS
GA.	CM-285-1(361)	111	234

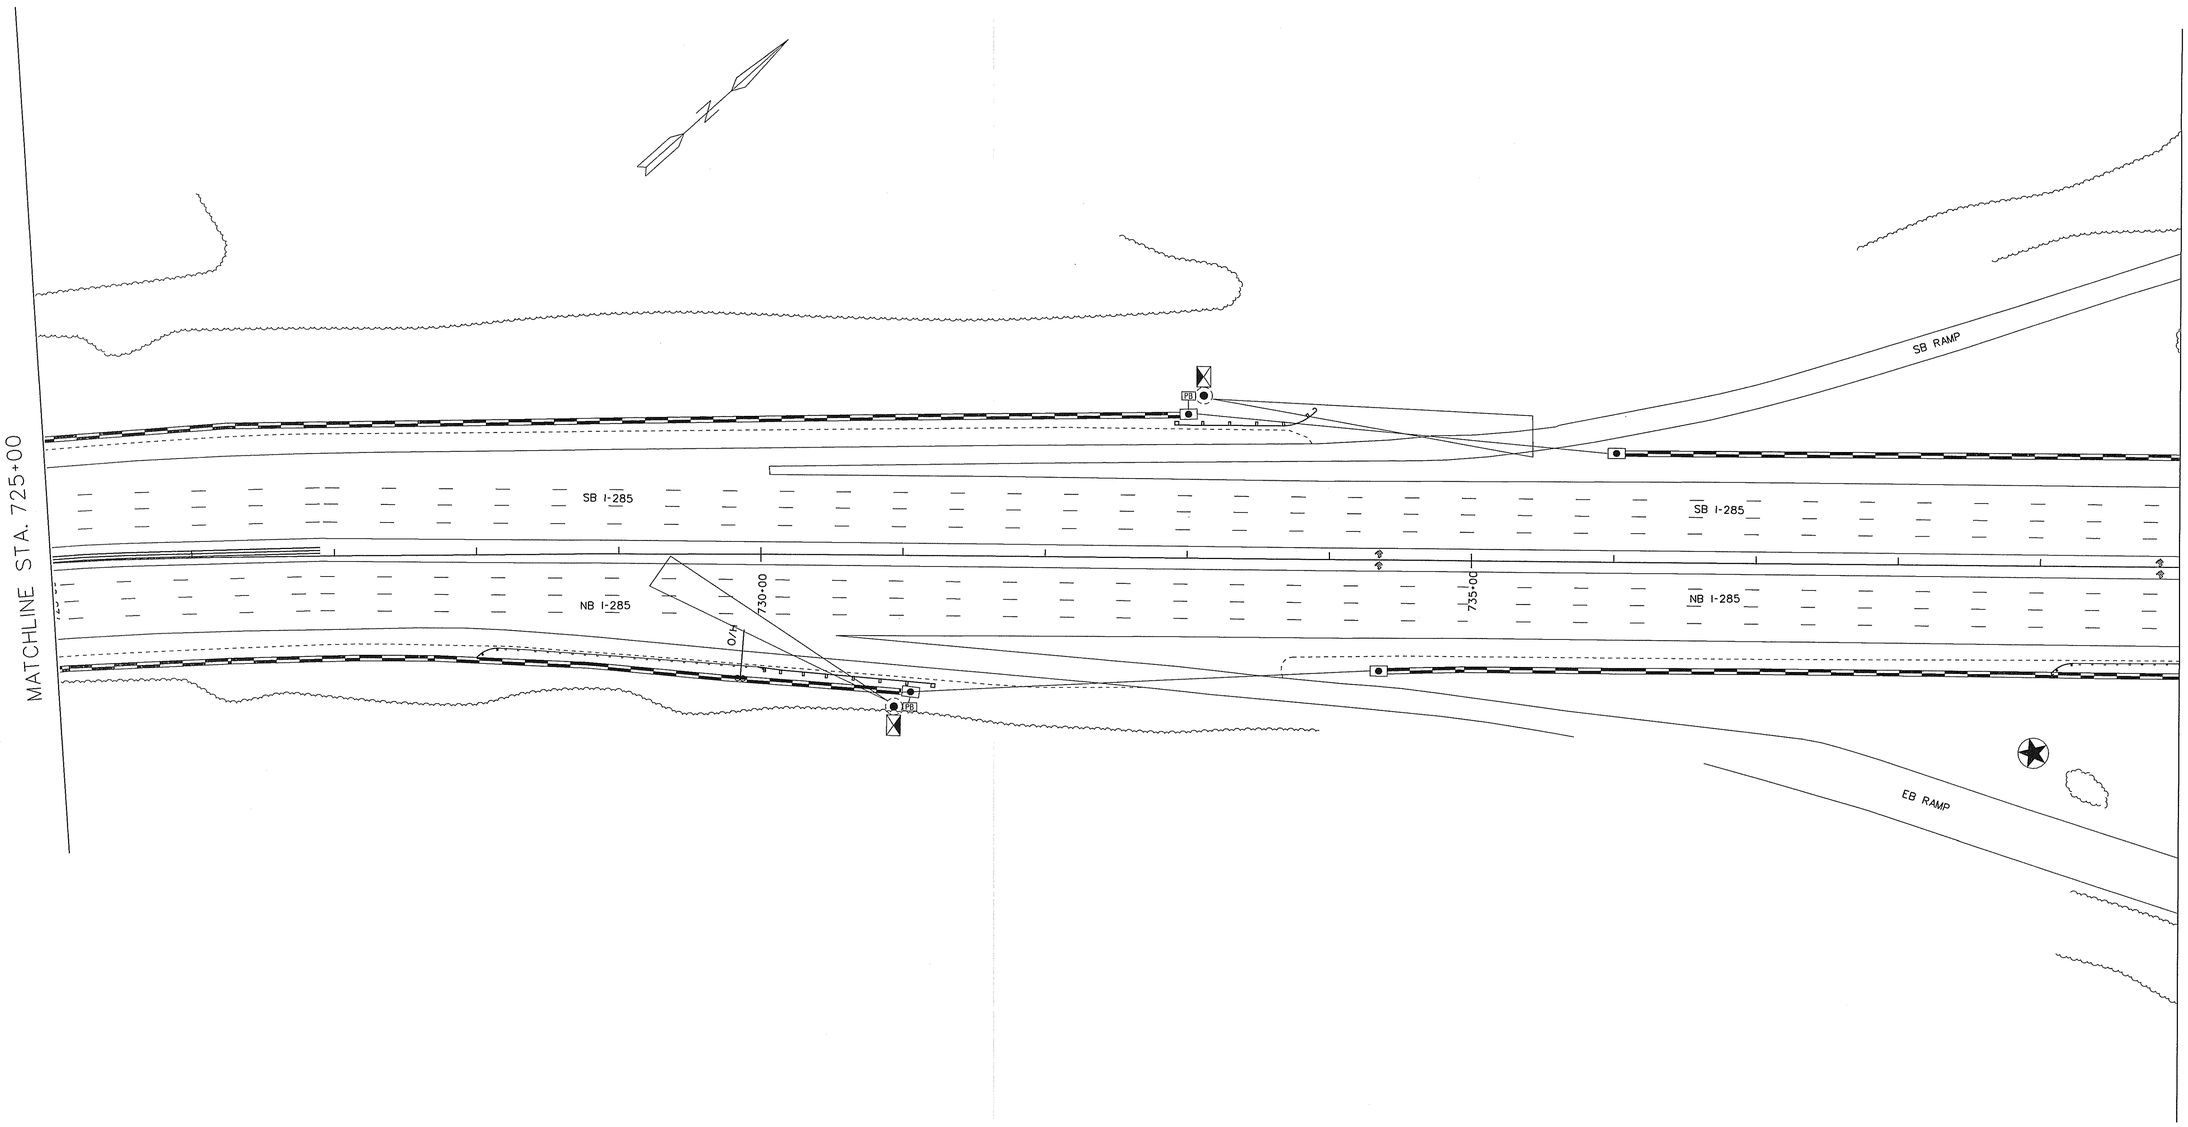

SCALE IN FEET
0 50 100 200

STATE OF GEORGIA
DEPARTMENT OF TRANSPORTATION
OFFICE OF TRAFFIC OPERATIONS

ATMS UTILITY PLAN SHEETS
I-285 NORTHWEST FROM I-20 TO I-75
STA. 725+00 TO STA. 740+00

DRAWING No.
U37