STATE	PROJECT NUMBER	SHEET NO.	TOTAL SHEETS
GA.	CM-285-1(377)	18	258

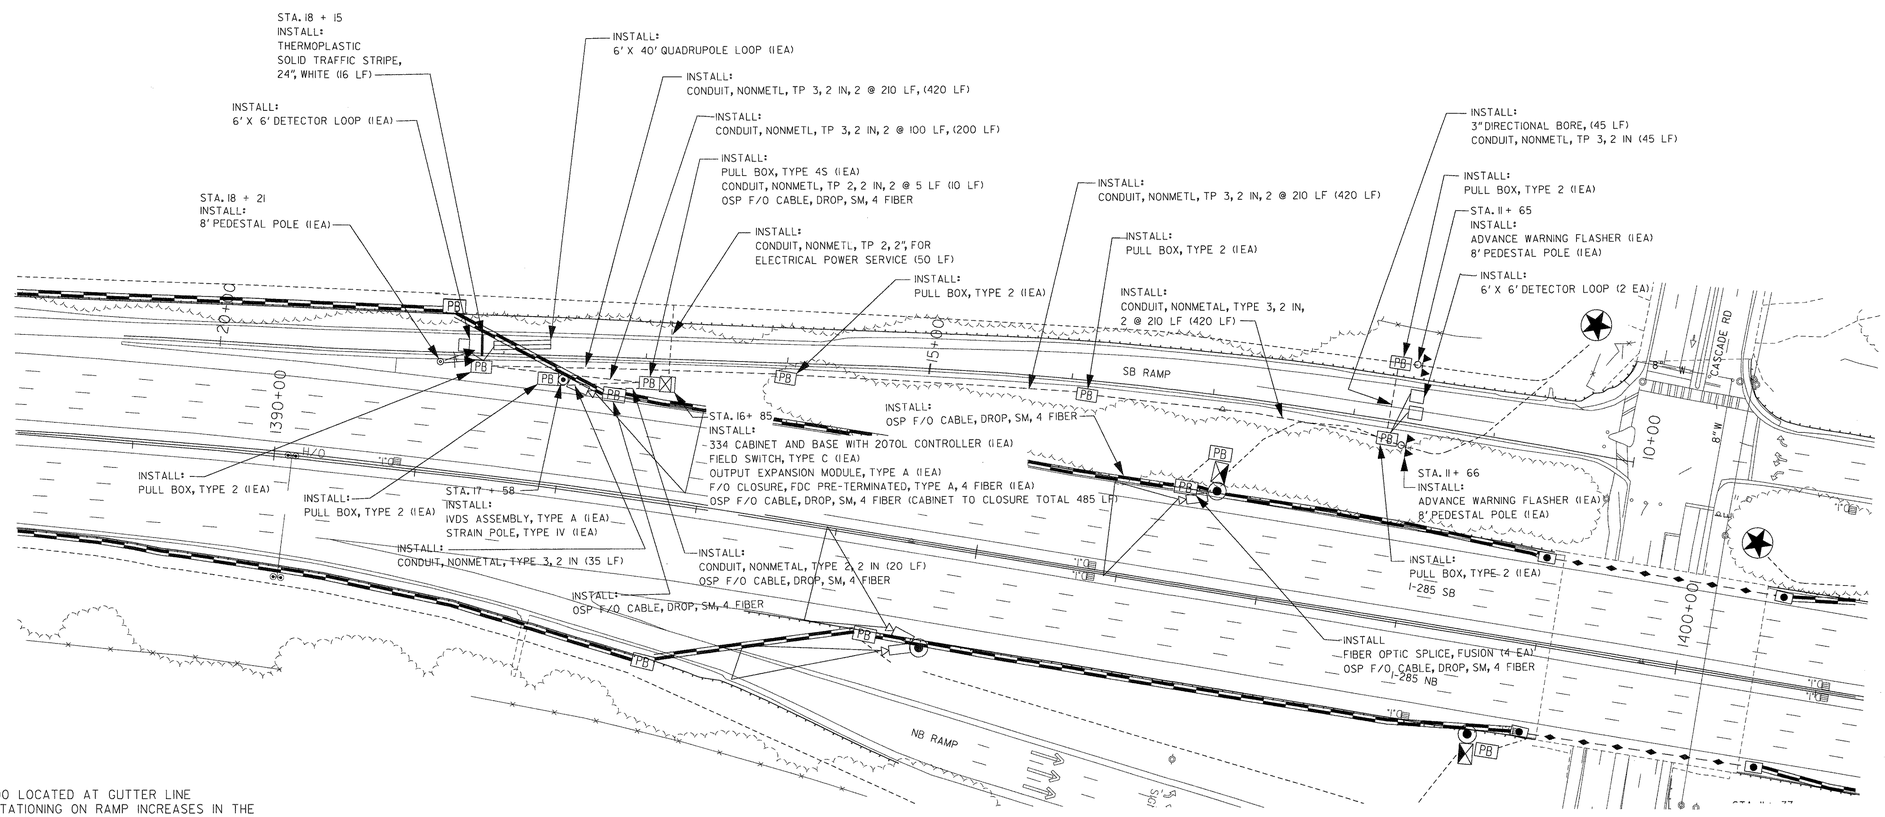

NOTE:

1. RAMP STATION 10+00 LOCATED AT GUTTER LINE OF CROSSROAD. STATIONING ON RAMP INCREASES IN THE DIRECTION OF TRAFFIC.

GRESHAM SMITH AND PARTNERS

TRANSCORE®

SCALE IN FEET
0 50 100 200

OFFICE OF TRAFFIC SAFETY & DESIGN

DATE	REVISIONS

GEORGIA DEPARTMENT OF TRANSPORTATION
I-285 SOUTHWEST ATMS
TRAFFIC SIGNAL INSTALL. #5
CASCADE RD. TO SB I-285
PROJECT - PI 713371
COUNTY - FULTON
DATE - __/__/__ SHEET 27-06

$FILE$
$DATE$