STATE	PROJECT NUMBER	SHEET NO.	TOTAL SHEETS
GA.	CM-285-1(377)	47	258

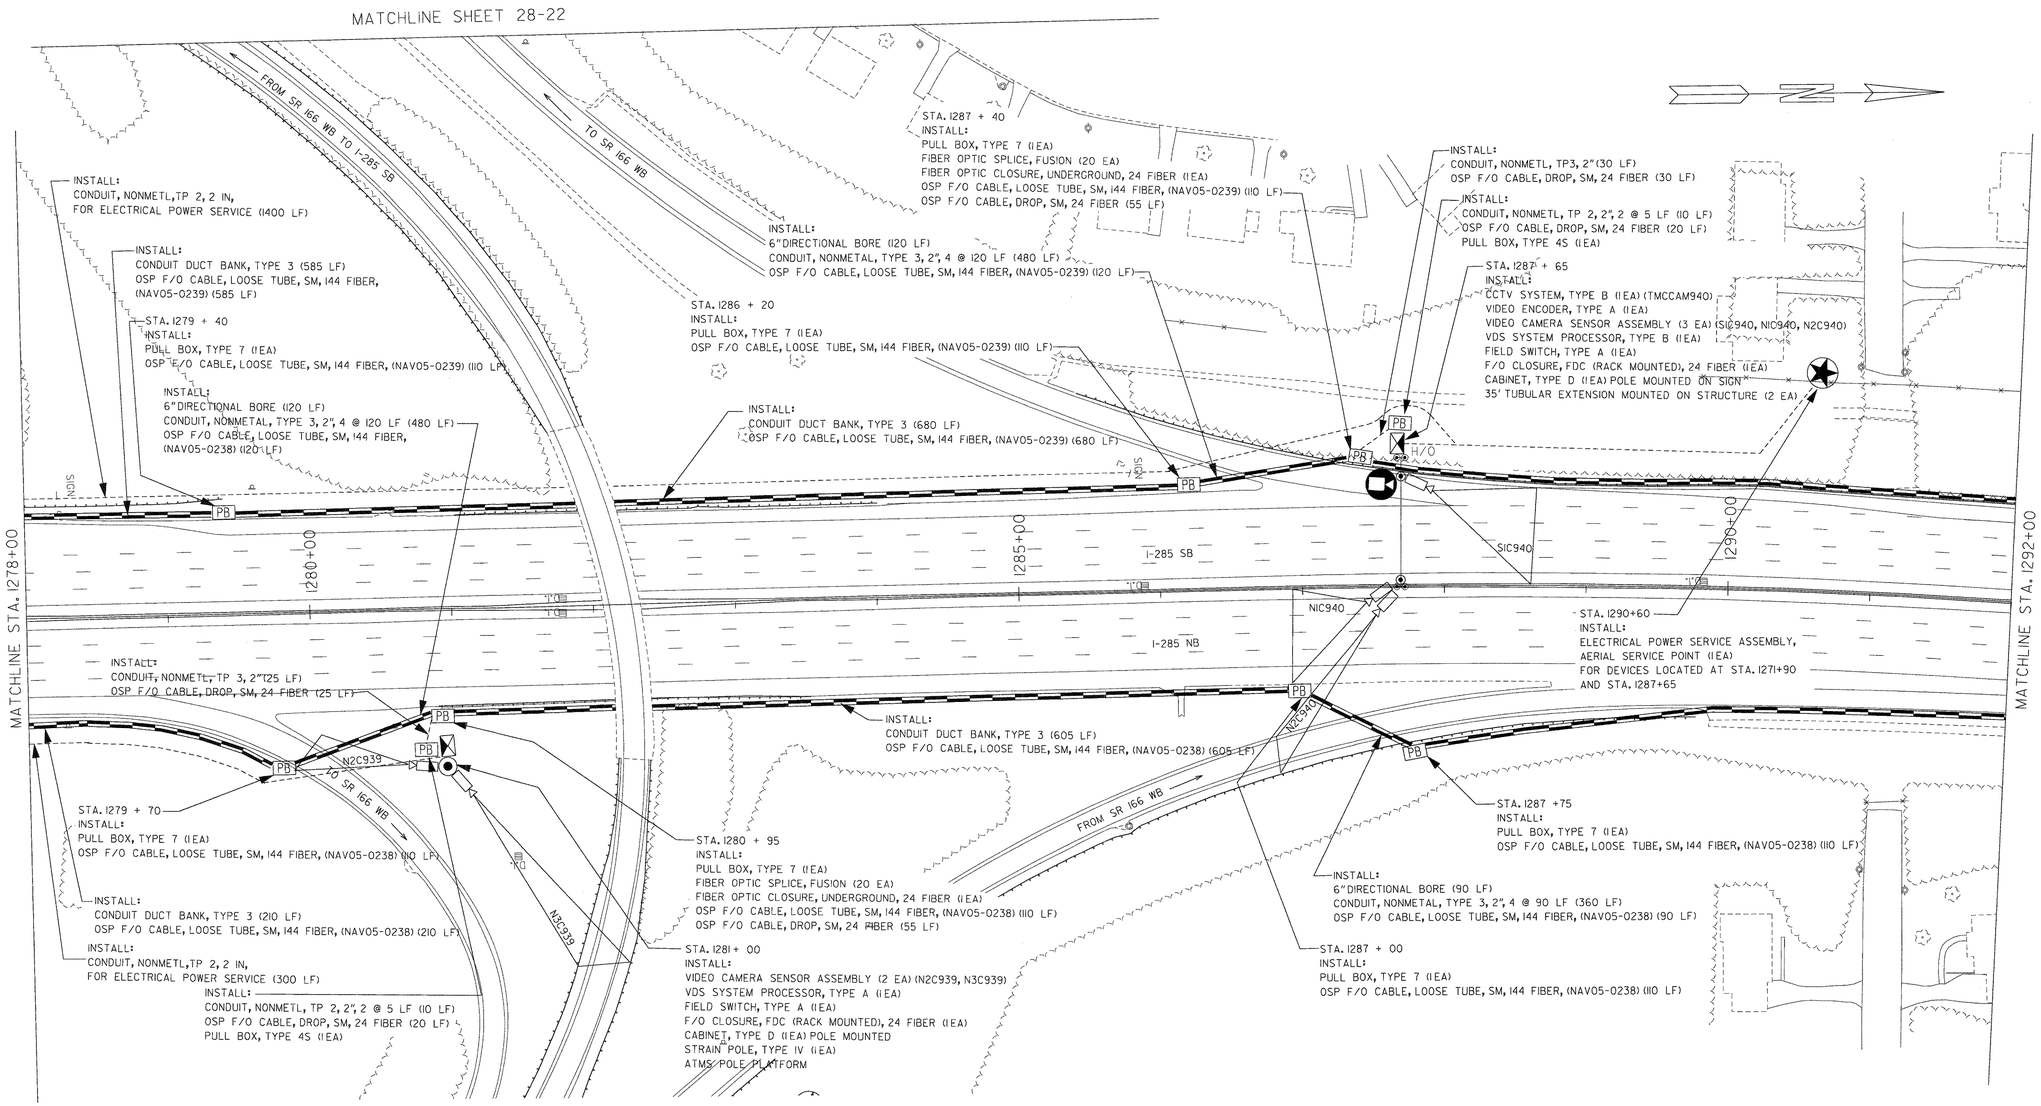

GRESHAM SMITH AND PARTNERS

TRANSCORE®

SCALE IN FEET
0 50 100 200

OFFICE OF TRAFFIC SAFETY & DESIGN

DATE	REVISIONS

GEORGIA DEPARTMENT OF TRANSPORTATION
I-285 SOUTHWEST ATMS
PLAN SHEET
PROJECT - PI 713371
COUNTY - FULTON
DATE - __/__/__ SHEET 28-23

$FILE$
$DATE$