C:\DOCUME~1\vwilson\LOCALS~1\Temp\folders\TF649424.TIF

STATE	PROJECT NUMBER	SHEET NO.	TOTAL SHEETS
GA	CM-285-1(377)	240	258

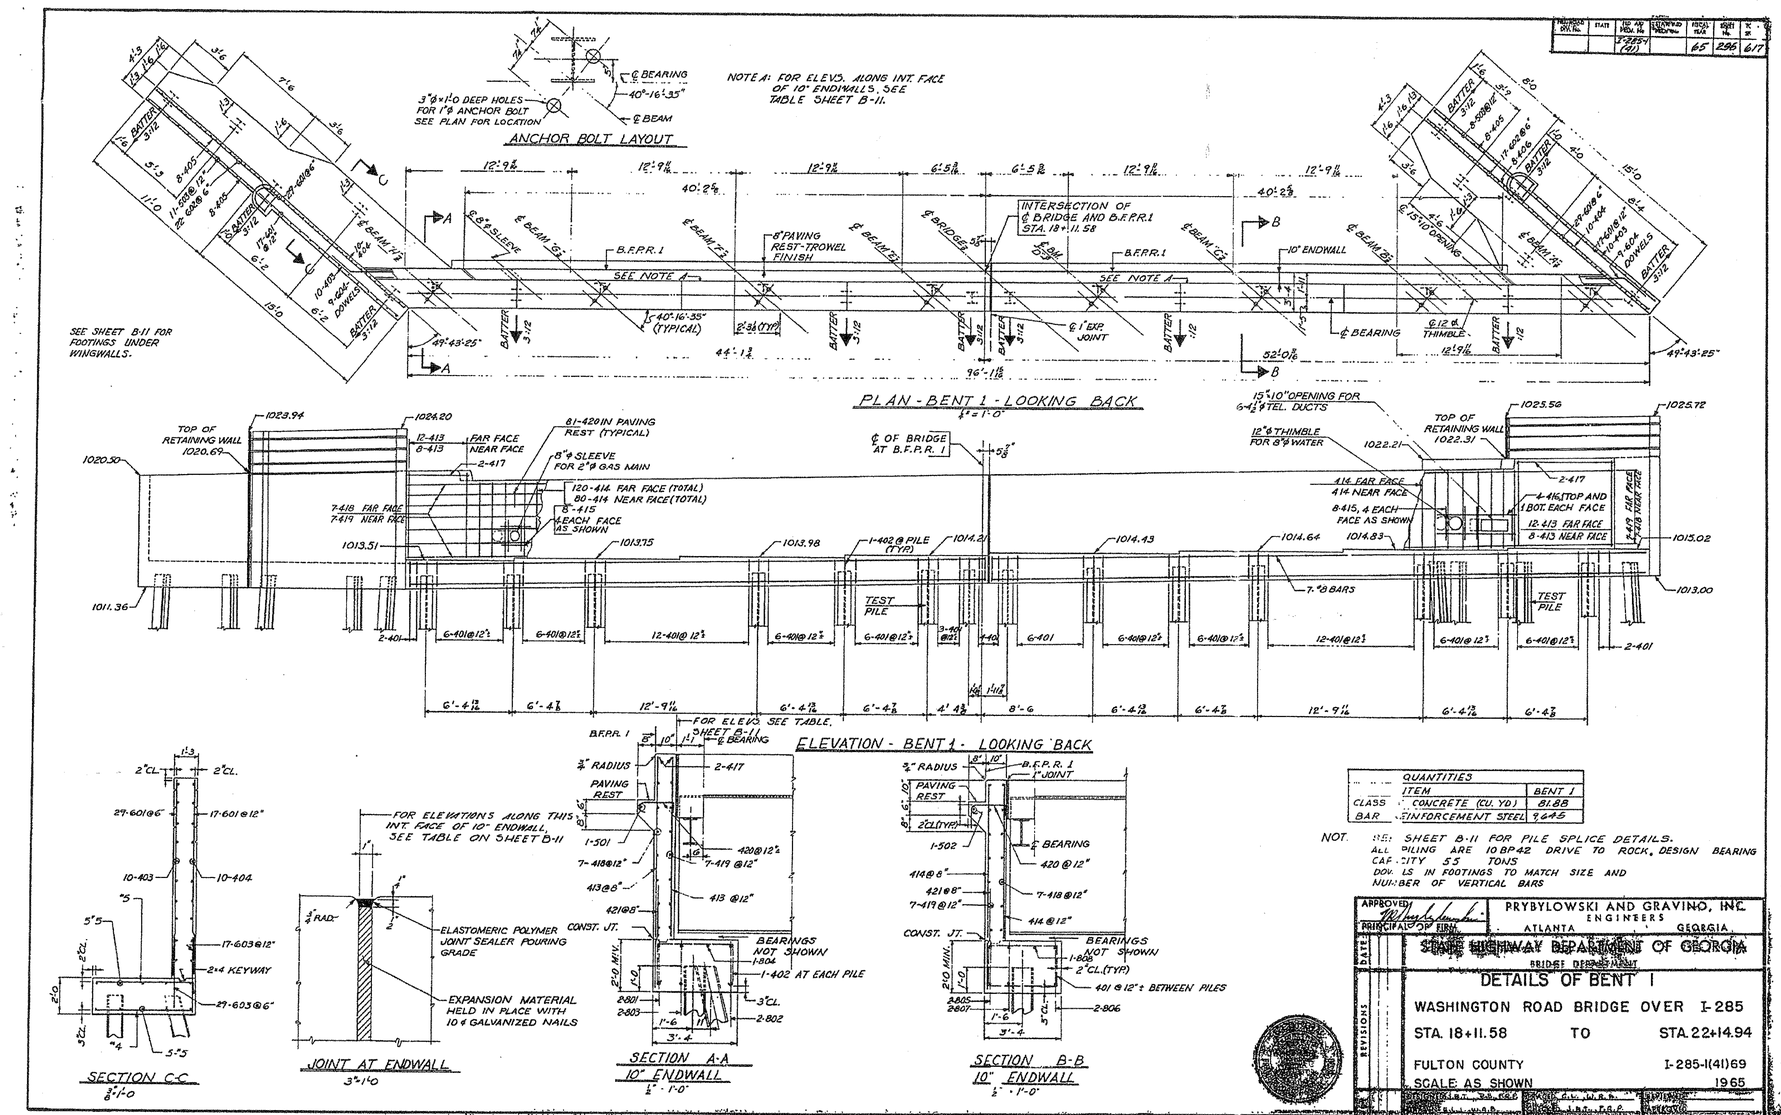

QUANTITIES		
	ITEM	BENT 1
CLASS	CONCRETE (CU. YD.)	81.88
BAR	REINFORCEMENT STEEL	9,645

NOTES: SEE SHEET B-11 FOR PILE SPLICE DETAILS.
ALL PILING ARE 10BP42 DRIVE TO ROCK. DESIGN BEARING CAPACITY 55 TONS
DOWELS IN FOOTINGS TO MATCH SIZE AND NUMBER OF VERTICAL BARS

APPROVED: PRYBYLOWSKI AND GRAVINO, INC. ENGINEERS
PRINCIPAL OF FIRM — ATLANTA GEORGIA

STATE HIGHWAY DEPARTMENT OF GEORGIA
BRIDGE DEPARTMENT

DETAILS OF BENT 1

WASHINGTON ROAD BRIDGE OVER I-285

STA. 18+11.58 TO STA. 22+14.94

FULTON COUNTY — I-285-1(41)69

SCALE: AS SHOWN — 1965

REVISIONS — DATE

BRIDGE NO. 121-0285-0 SHEET 10 OF 17