STATE	PROJECT NUMBER	SHEET NO.	TOTAL SHEETS
GA.	CM-285-1(378)	13	110

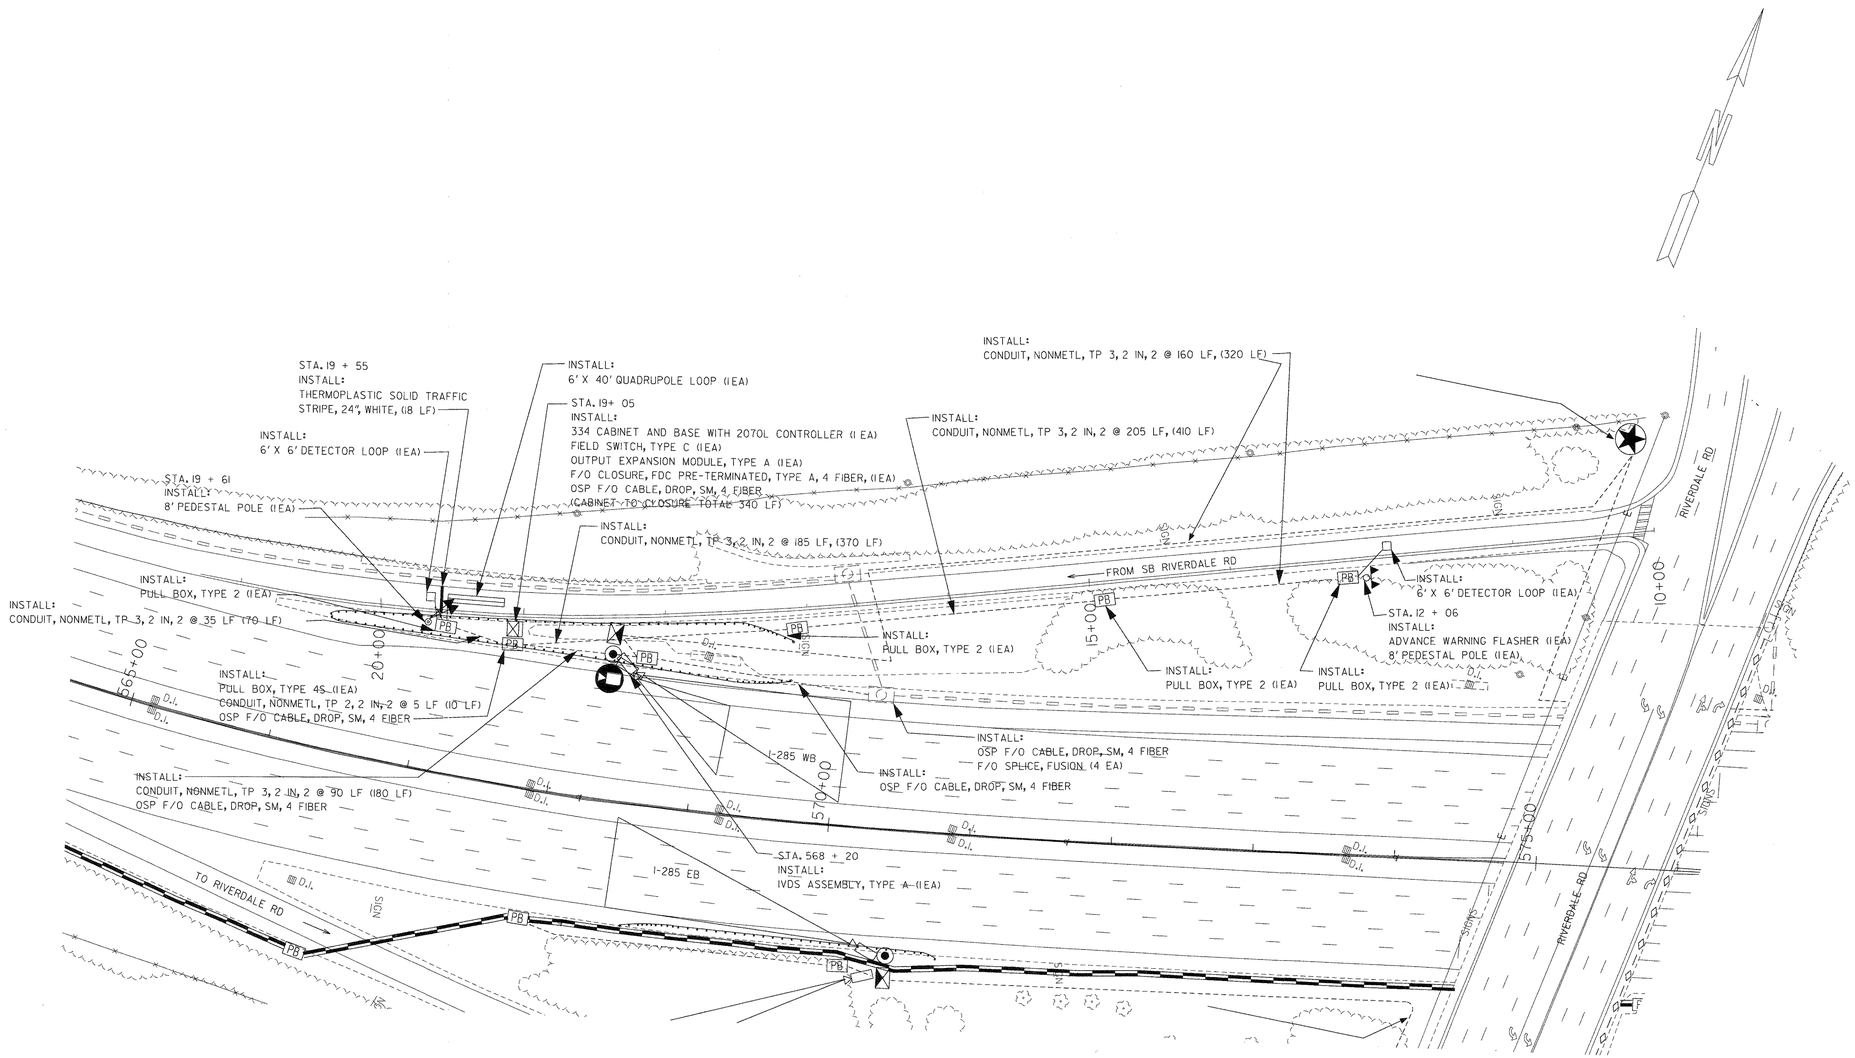

GRESHAM SMITH AND PARTNERS

TRANSCORE®

SCALE IN FEET
0 50 100 200

OFFICE OF TRAFFIC SAFETY & DESIGN

DATE	REVISIONS

GEORGIA DEPARTMENT OF TRANSPORTATION
I-285 SOUTH ATMS
TRAFFIC SIGNAL INSTALLATION #1
SB RIVERDALE RD. TO WB I-285
PROJECT - PI 713372
COUNTY - FULTON & CLAYTON
DATE - __/__/__ SHEET 27-02

$FILE$
$DATE$