STATE	PROJECT NUMBER	SHEET NO.	TOTAL SHEETS
GA.	CM-285-1(378)	20	110

VOID

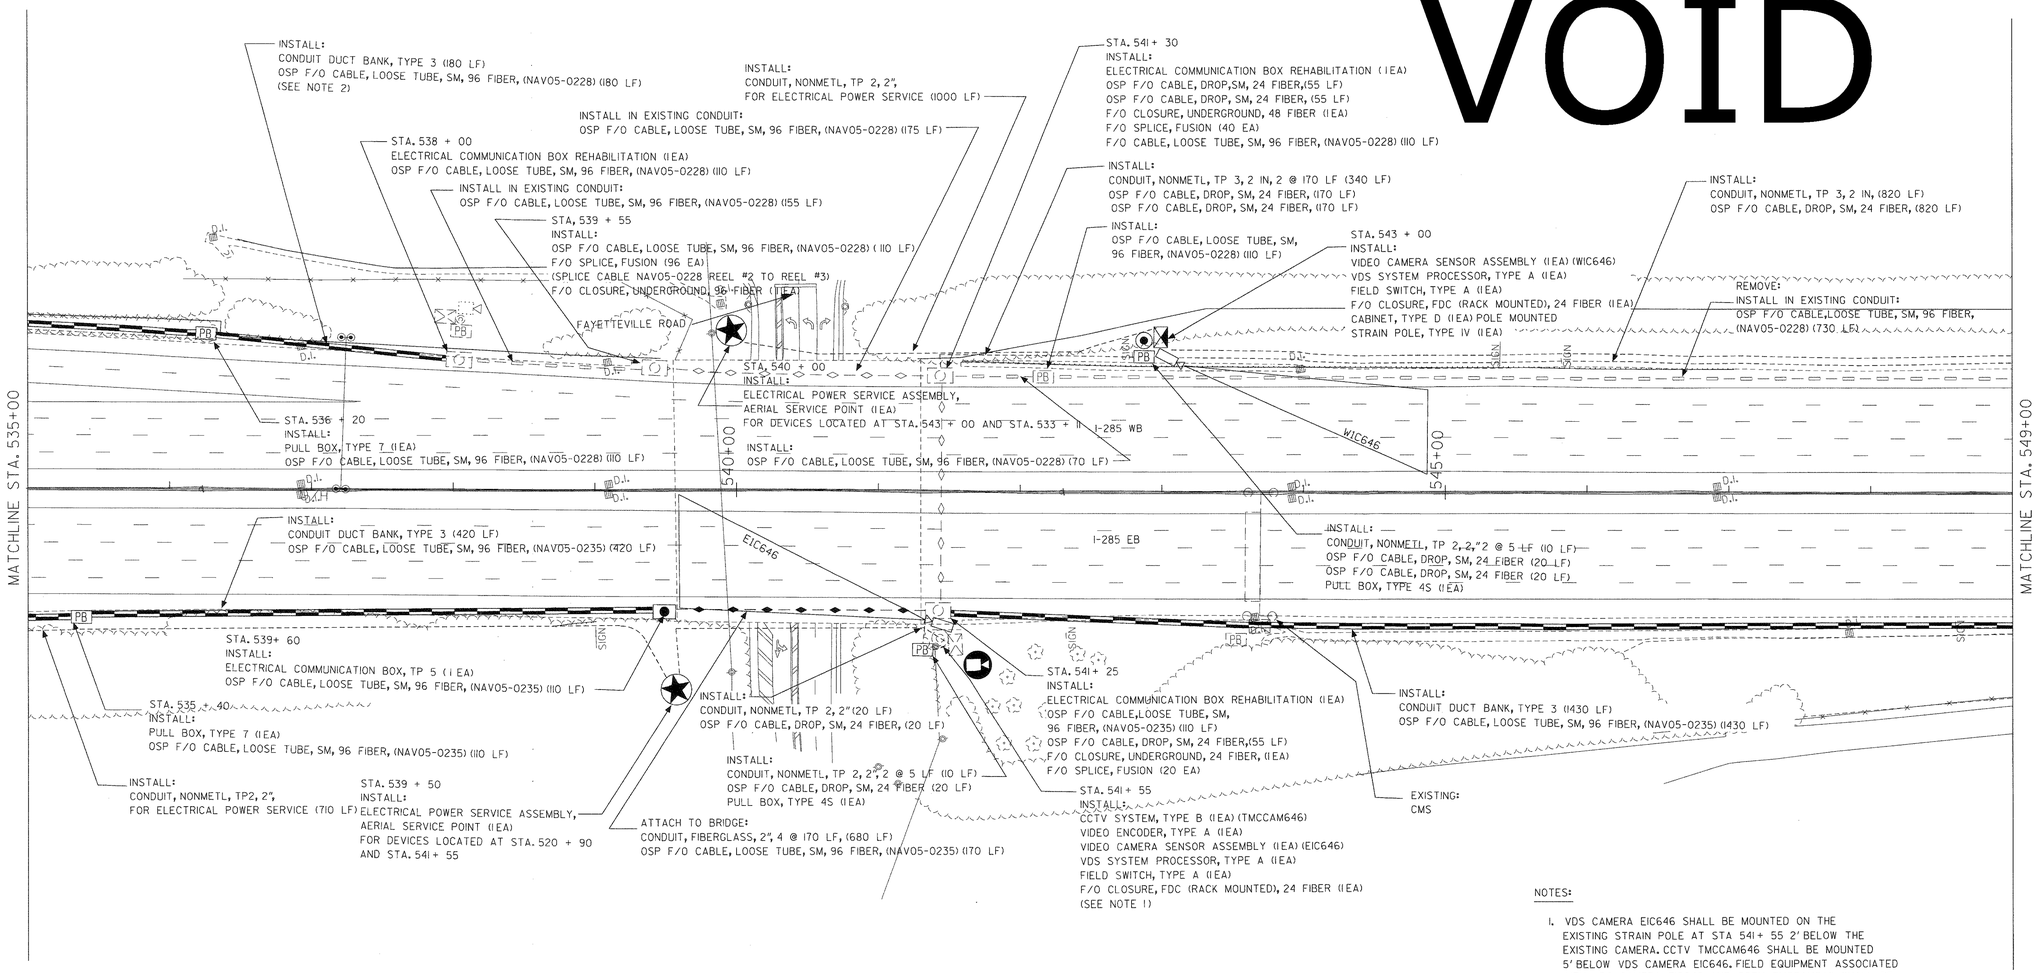

NOTES:

1. VDS CAMERA EIC646 SHALL BE MOUNTED ON THE EXISTING STRAIN POLE AT STA 541+ 55 2' BELOW THE EXISTING CAMERA. CCTV TMCCAM646 SHALL BE MOUNTED 5' BELOW VDS CAMERA EIC646. FIELD EQUIPMENT ASSOCIATED WITH VDS CAMERA EIC646 AND CCTV TMCCAM646 SHALL BE INSTALLED IN THE EXISTING POLE-MOUNT CABINET ON THE EXISTING STRAIN POLE AT STA 541+ 55.
2. CONTRACTOR MAY OPEN TRENCH IF NECESSARY STA. 536 + 20 TO STA. 538 + 00.

GRESHAM SMITH AND PARTNERS

TRANSCORE®

SCALE IN FEET
0 50 100 200

DEPARTMENT OF TRANSPORTATION
STATE OF GEORGIA
OFFICE OF TRAFFIC SAFETY & DESIGN

DATE	REVISIONS

GEORGIA DEPARTMENT OF TRANSPORTATION
I-285 SOUTH ATMS
PLAN SHEET
PROJECT - PI 713372
COUNTY - FULTON & CLAYTON
DATE - __/__/__ SHEET 28-04

$FILE$
$DATE$

...\CAD\PS\sheet\EPI713372A704.dgn 05/03/2006 04:02:51 PM