STATE	PROJECT NUMBER	SHEET NO.	TOTAL SHEETS
GA.	CM-285-1(378)	22	110

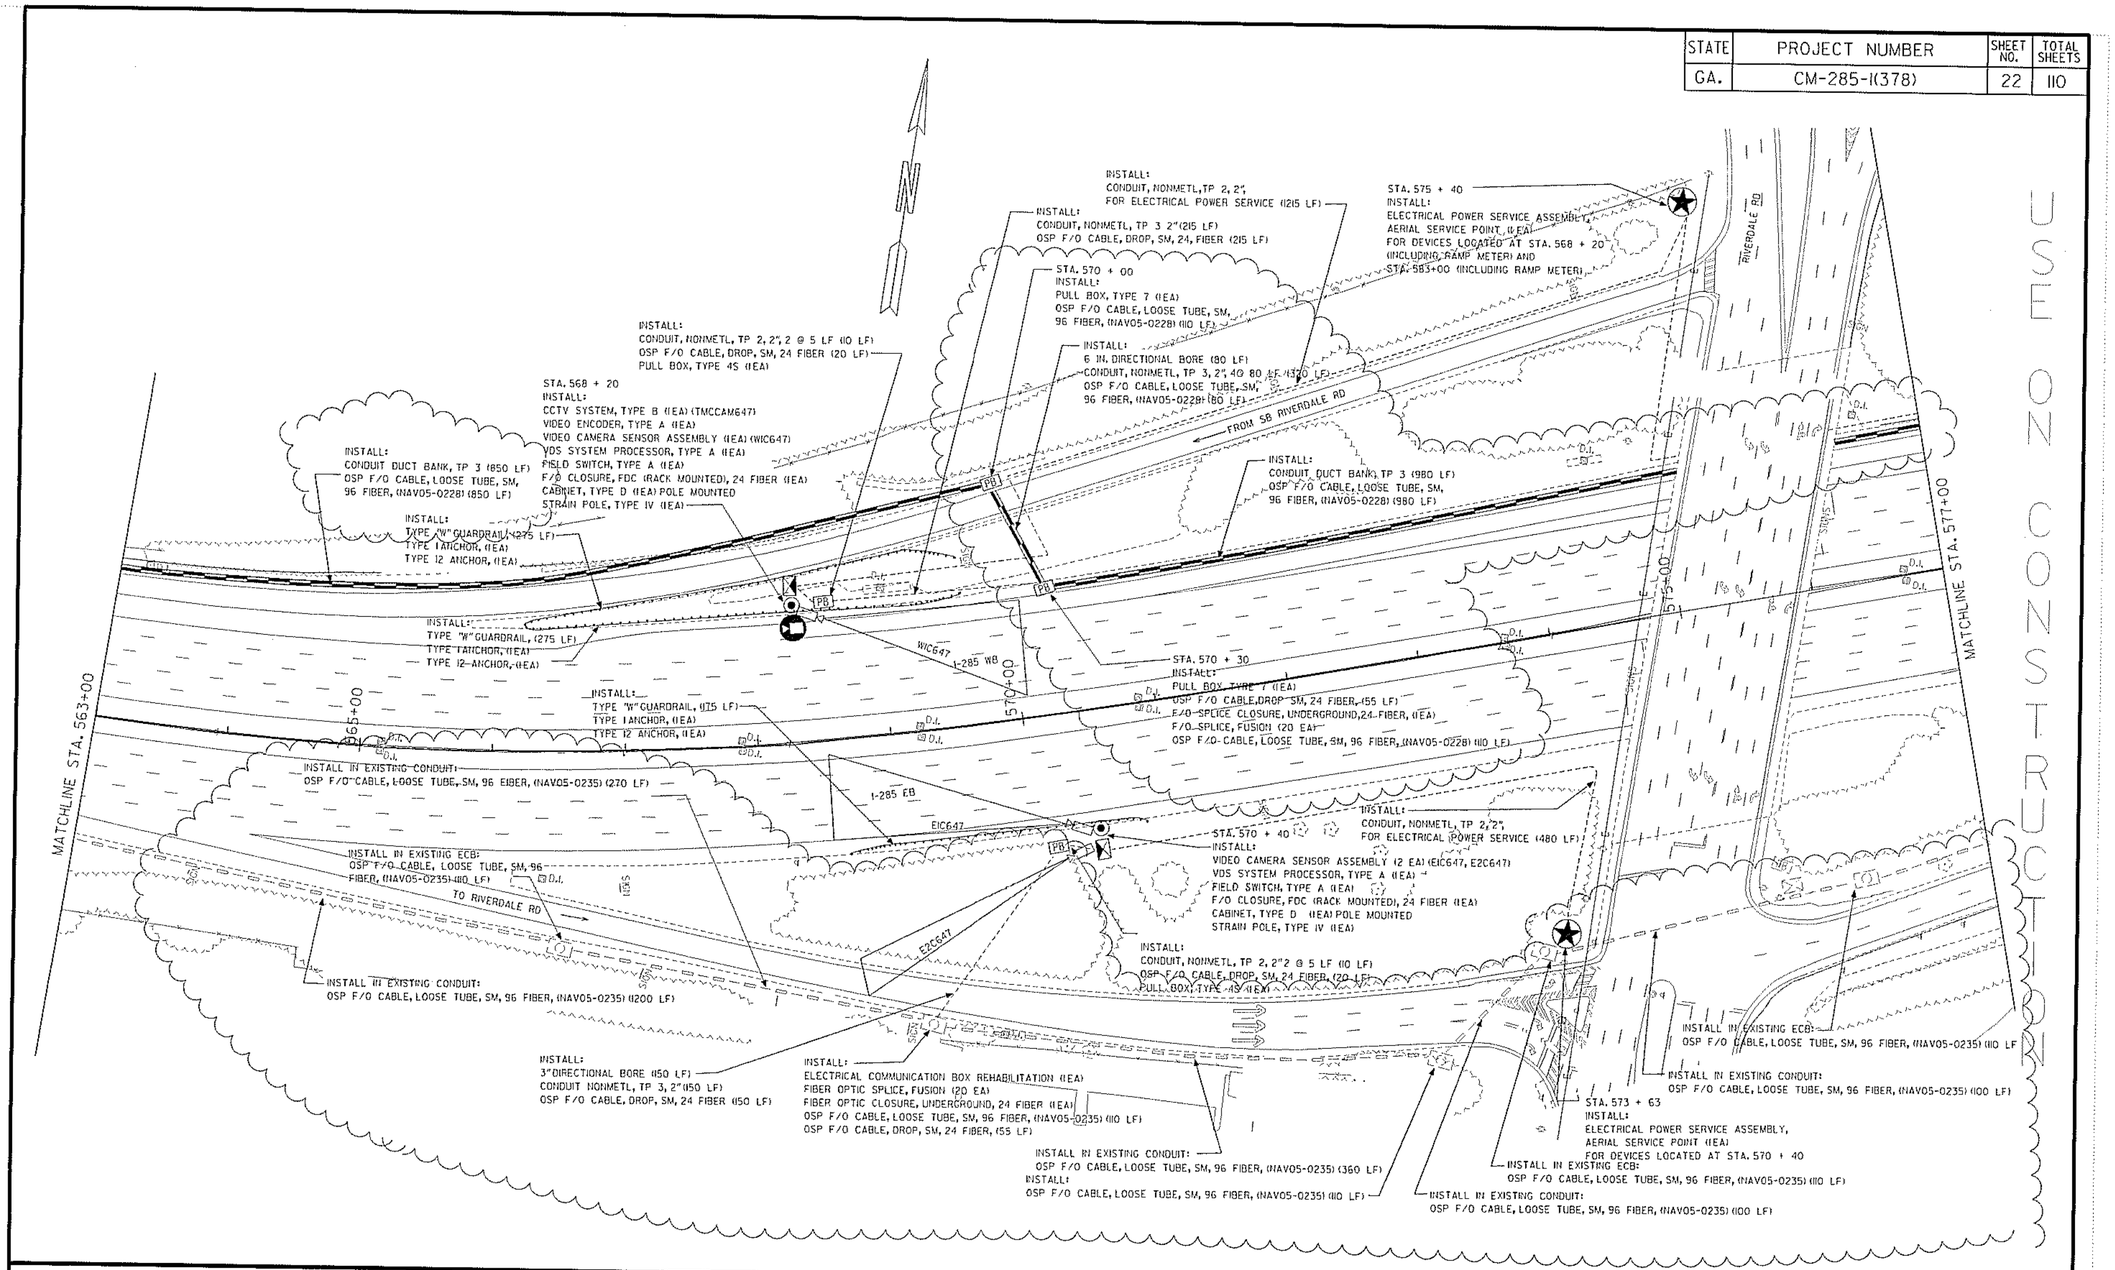

GRESHAM SMITH AND PARTNERS

TRANSCORE®

SCALE IN FEET
0 50 100 200

OFFICE OF TRAFFIC SAFETY & DESIGN

DATE	REVISIONS
3/30/07	INSTALL CONDUIT WB; EXISTING CONDUIT EB

GEORGIA DEPARTMENT OF TRANSPORTATION
I-285 SOUTH ATMS
PLAN SHEET
PROJECT - PI 713372
COUNTY - FULTON & CLAYTON
DATE - 3/23/07 SHEET 28-06

$FILE$
$DATE$