STATE	PROJECT NUMBER	SHEET NO.	TOTAL SHEETS
GA.	IM-STP-00MS(265)	22	198

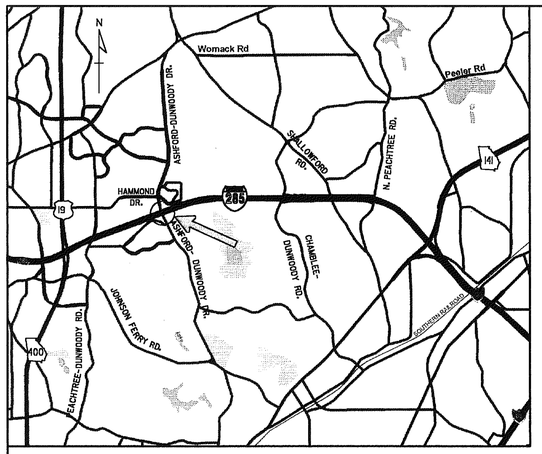

LOCATION MAP

NOTE: THE NORTH ARROW FOR THE LOCATION MAP DOES NOT MATCH THE NORTH ARROW FOR THE PLAN AND ELEVATION.

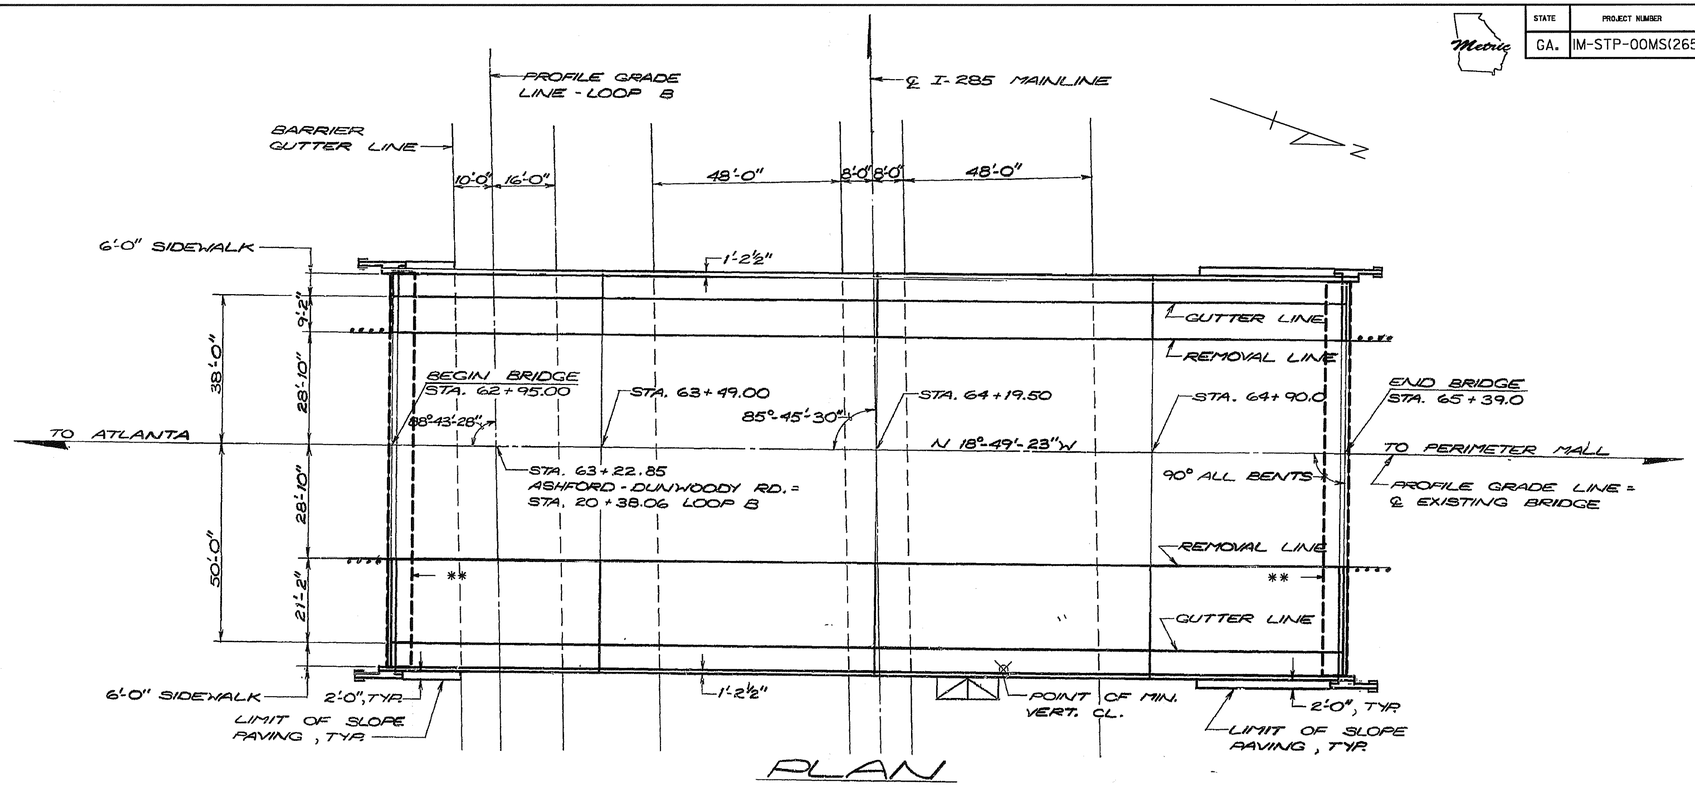

PLAN

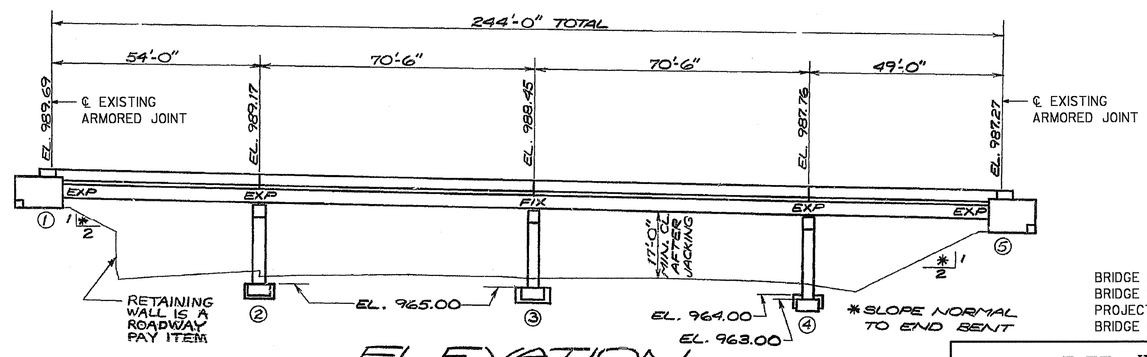

ELEVATION

BRIDGE I.D. NO. 089-09014M-004.90N
BRIDGE SERIAL NO. 089-0141-0
PROJECT P.I. NO. 713920
BRIDGE NO. 4

NOTE:

PLAN AND ELEVATION VIEWS SHOWN ARE FROM EXISTING PLANS AND ARE IN ENGLISH UNITS.

** REMOVE ARMORED JOINTS AND EDGE BEAMS AT THESE LOCATIONS AND REPLACE WITH NEW EDGE BEAMS AND JOINTS AS SHOWN IN THE PLANS.

Heath & Lineback Engineers
INCORPORATED
12 POWDER SPRINGS STREET, SUITE 240
MARIETTA, GEORGIA 30064

GEORGIA
DEPARTMENT OF TRANSPORTATION
PRECONSTRUCTION DIVISION-OFFICE OF MAINTENANCE

PLAN & ELEVATION
JOINT & EDGE BEAM REPLACEMENT ON
ASHFORD-DUNWOODY ROAD (C.R. 1764)
OVER I-285

DEKALB COUNTY, GA. IM-STP-00MS(265)

SCALE: NO SCALE DECEMBER 1999

BY	REVISIONS	DATE

BRIDGE SHEET 1 OF 6

DESIGNED FRB | CHECKED GBL | REVIEWED
DRAWN RF | DESIGN GROUP MAINTENANCE | APPROVED

J:\80101\DISTRICT 7/089-0141\P&E.DGN