| STATE | PROJECT NUMBER | SHEET NO. | TOTAL SHEETS |
|---|---|---|---|
| GA. | IM-STP-00MS(265) | 74 | 198 |

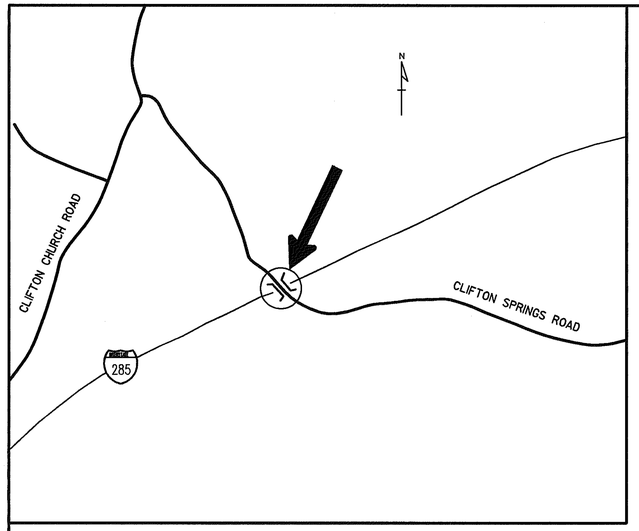


LOCATION MAP

NOTE: THE NORTH ARROW FOR THE LOCATION MAP DOES NOT MATCH THE NORTH ARROW FOR THE PLAN AND ELEVATION.

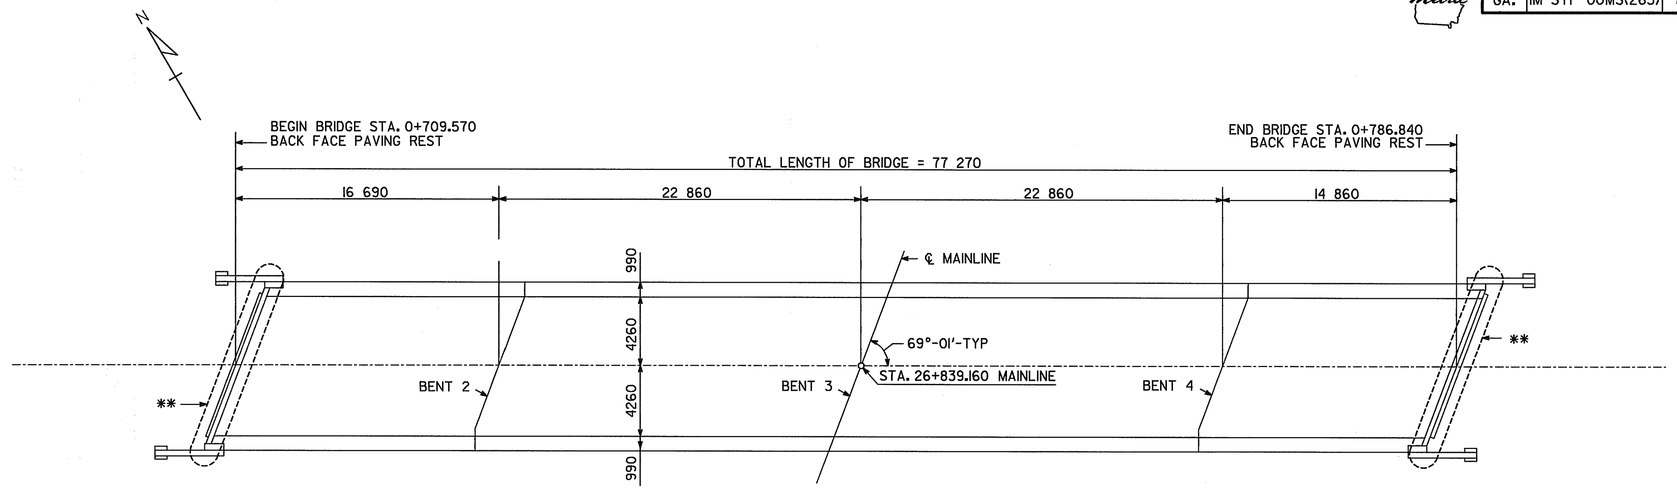


PLAN

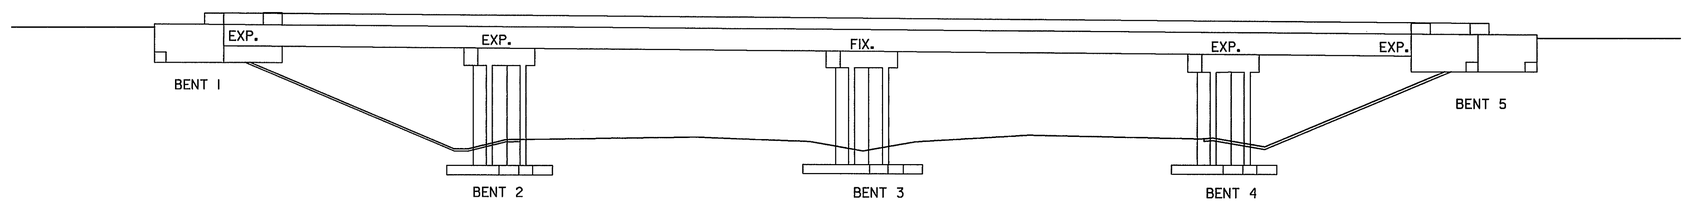


ELEVATION

NOTE:
** REMOVE ARMORED JOINTS AND EDGE BEAMS AT THESE LOCATIONS AND REPLACE WITH NEW EDGE BEAMS AND JOINTS AS SHOWN IN THE PLANS.

BRIDGE I.D. NO. 089-0912IM-000.70E
BRIDGE SERIAL NO. 089-0152-0
PROJECT P.I. NO. 713920
BRIDGE NO. 16

OPTIMA Inc.
4727 N. ROYAL ATLANTA DR., SUITE G
TUCKER, GEORGIA 30084

Heath & Lineback Engineers INCORPORATED
12 POWDER SPRINGS STREET, SUITE 240
MARIETTA, GEORGIA 30064

GEORGIA
DEPARTMENT OF TRANSPORTATION
PRECONSTRUCTION DIVISION-OFFICE OF MAINTENANCE

PLAN AND ELEVATION
JOINT & EDGE BEAM REPLACEMENT ON
CLIFTON SPRINGS ROAD (C.R. 442)
OVER I-285
DEKALB COUNTY, GA. IM-STP-00MS(265)

SCALE: NO SCALE DECEMBER 1999

| REVISIONS | BY | DATE |
|---|---|---|
| | | |

BRIDGE SHEET 1 OF 4

DESIGNED GW
DRAWN CAD
CHECKED
DESIGN GROUP MAINTENANCE
REVIEWED
APPROVED

4/14/2008 3:45:49 PM \\GDOT-DSN1\GOPLOT\QCF\Road_Design_Tiff-18x12_to_Tiff-36x24.qcf mpltts C:\Documents and Settings\mpltts\Desktop\713920-\Construction\713920_0076.tif GO-RD-Plans-Review