STATE	PROJECT NUMBER	SHEET NO.	TOTAL SHEETS
GA.	CM-575-1(34)	15	113

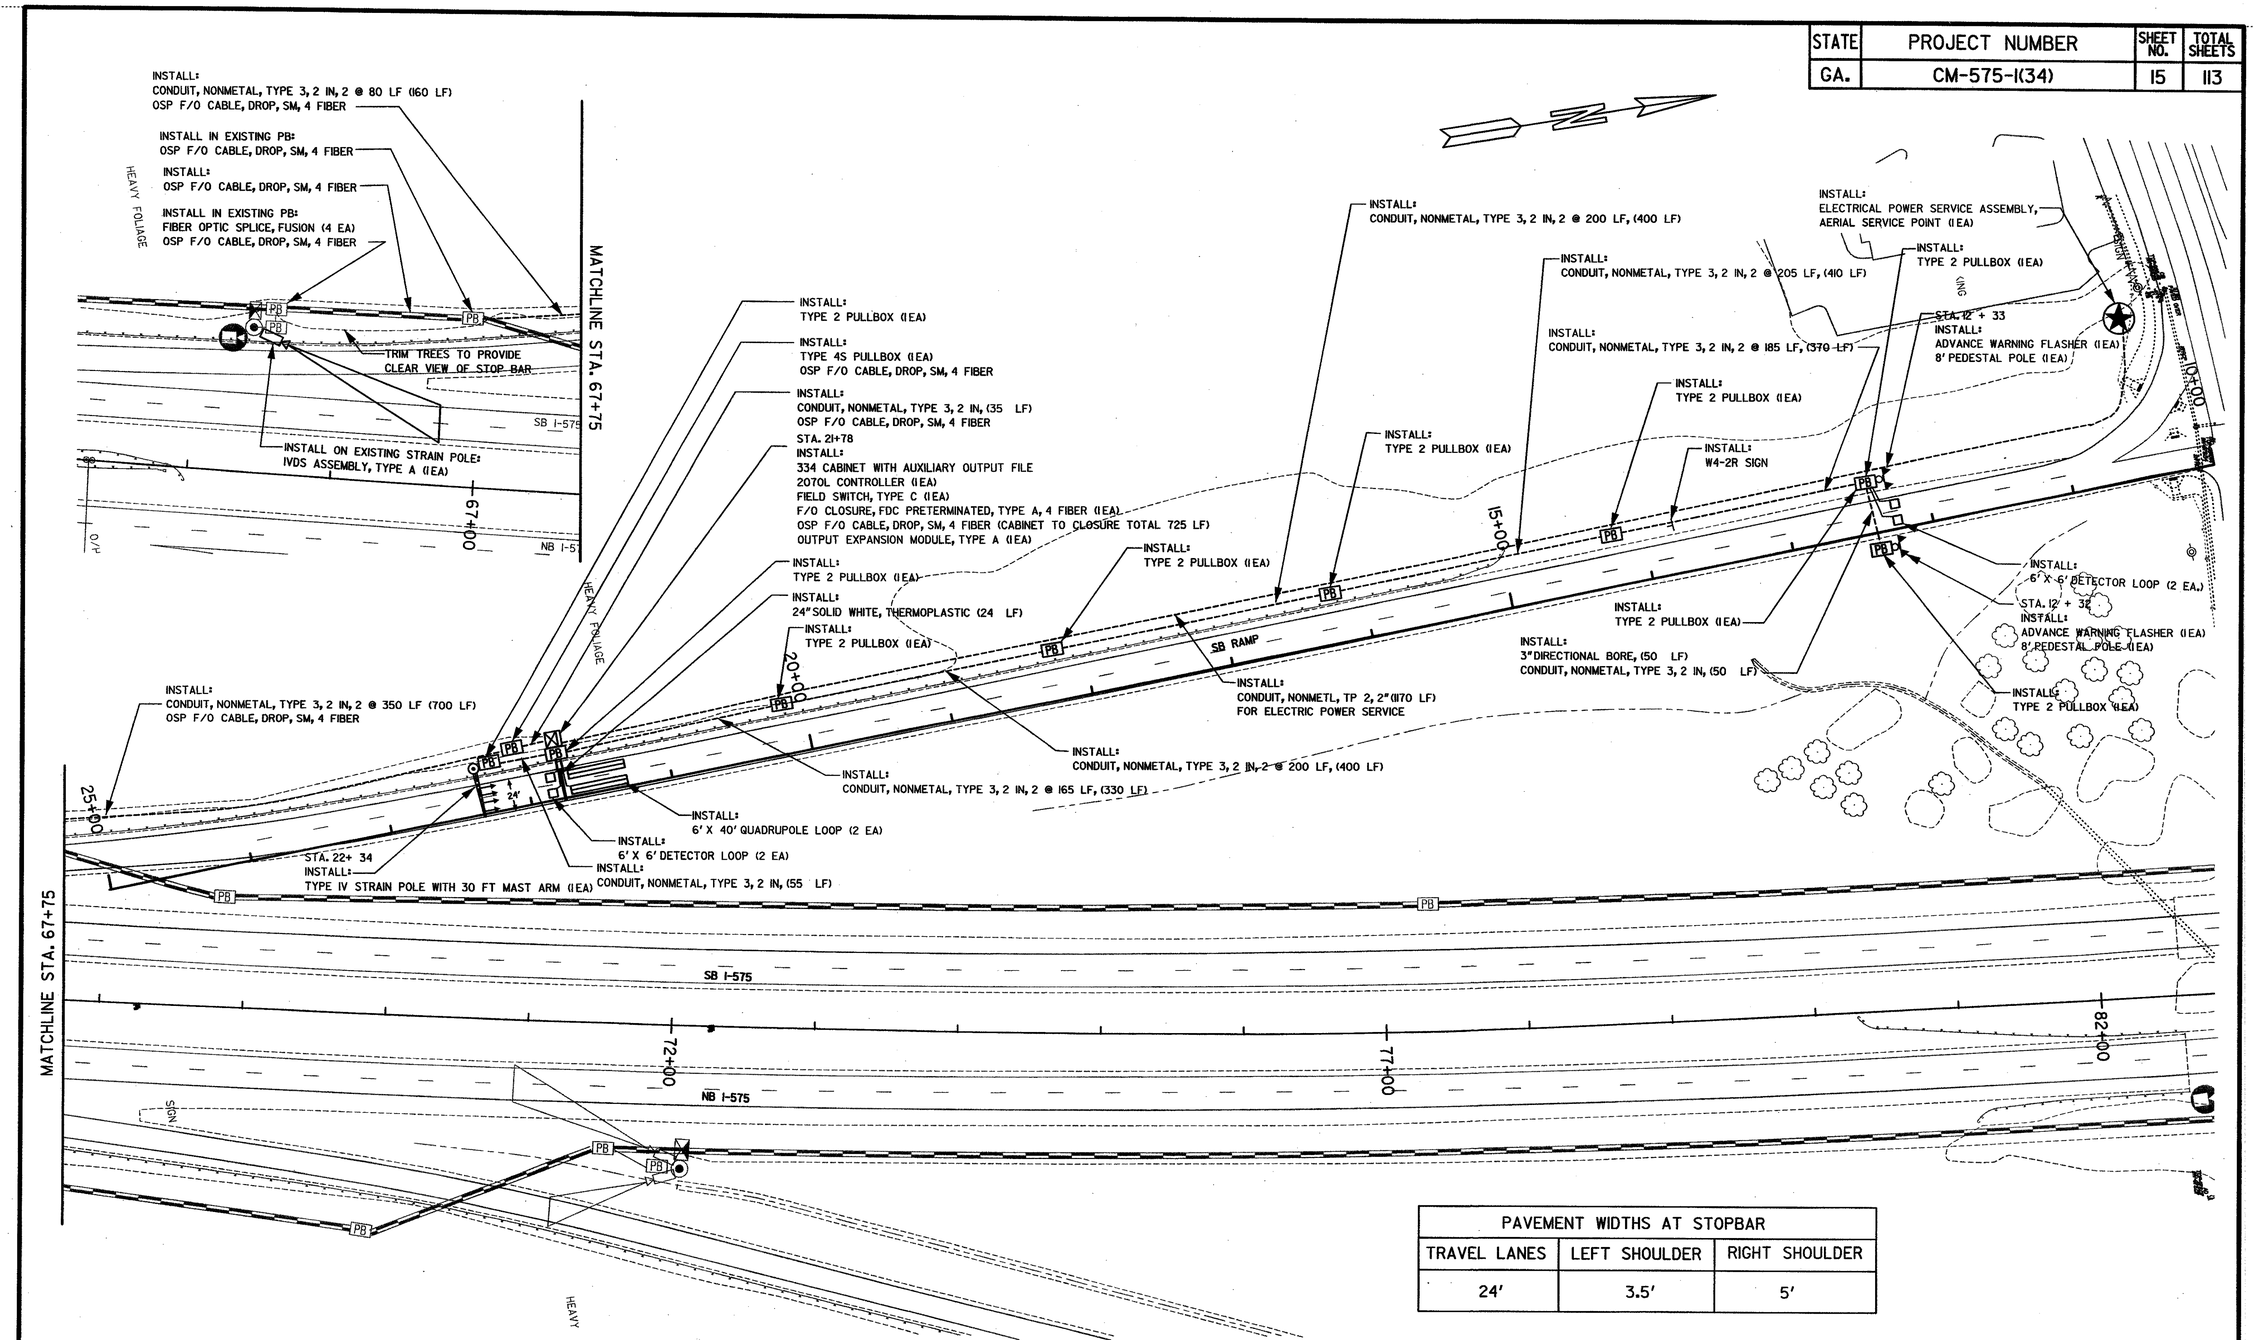

PAVEMENT WIDTHS AT STOPBAR		
TRAVEL LANES	LEFT SHOULDER	RIGHT SHOULDER
24'	3.5'	5'

GRESHAM SMITH AND PARTNERS

SCALE IN FEET
0 50 100 200

DEPARTMENT OF TRANSPORTATION
STATE OF GEORGIA
OFFICE OF TRAFFIC SAFETY & DESIGN

DATE	REVISIONS

I-575 ATMS
TRAFFIC SIGNAL INSTALLATION #1
BARRETT PKWY SB RAMP

PROJECT - CM-575-1(34)
COUNTY - COBB/CHEROKEE
DATE - 05/02/06 SHEET 27-2

O:\2391803\t\714090SG01.dgn
5/2/2006