STATE	PROJECT NUMBER	SHEET NO.	TOTAL SHEETS
GA.	CM-575-1(34)	19	113

PAVEMENT WIDTHS AT STOPBAR		
TRAVEL LANES	LEFT SHOULDER	RIGHT SHOULDER
14'	3'	9'

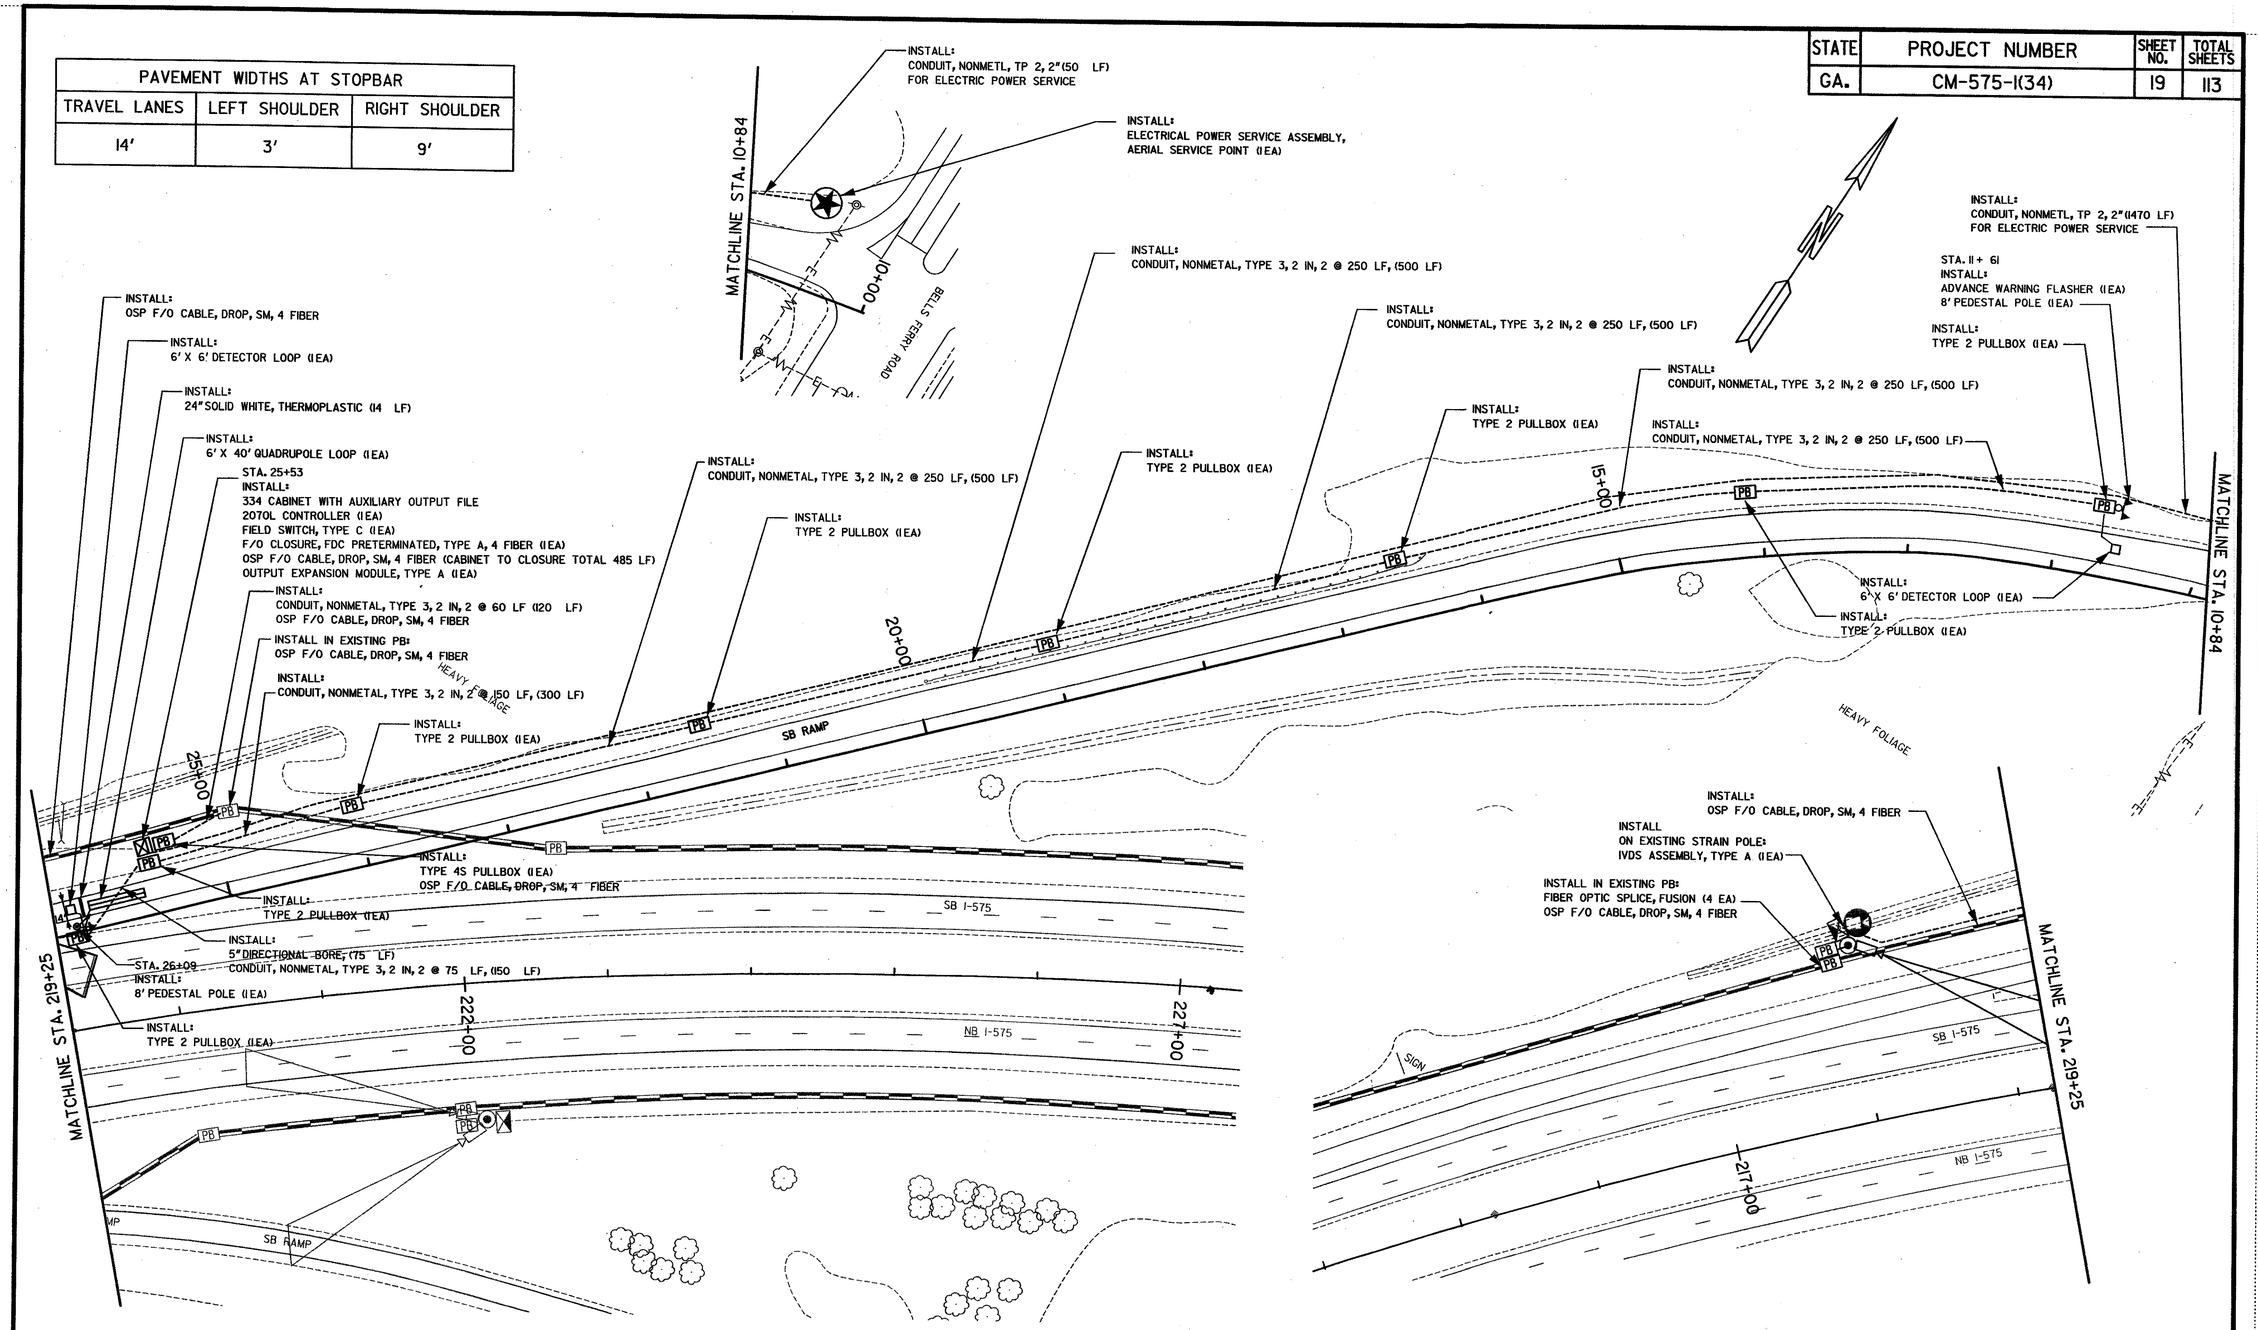

GRESHAM SMITH AND PARTNERS

SCALE IN FEET
0 50 100 200

OFFICE OF TRAFFIC SAFETY & DESIGN

DATE	REVISIONS

I-575 ATMS
TRAFFIC SIGNAL INSTALLATION #5
BELLS FERRY RD SB RAMP

PROJECT - CM-575-1(34)
COUNTY - COBB/CHEROKEE
DATE - 05/02/06 SHEET 27-6

0:\2391803\t\714090SG05.dgn
5/2/2006