STATE	PROJECT NUMBER	SHEET NO.	TOTAL SHEETS
GA.	CM-575-I(34)	28	113

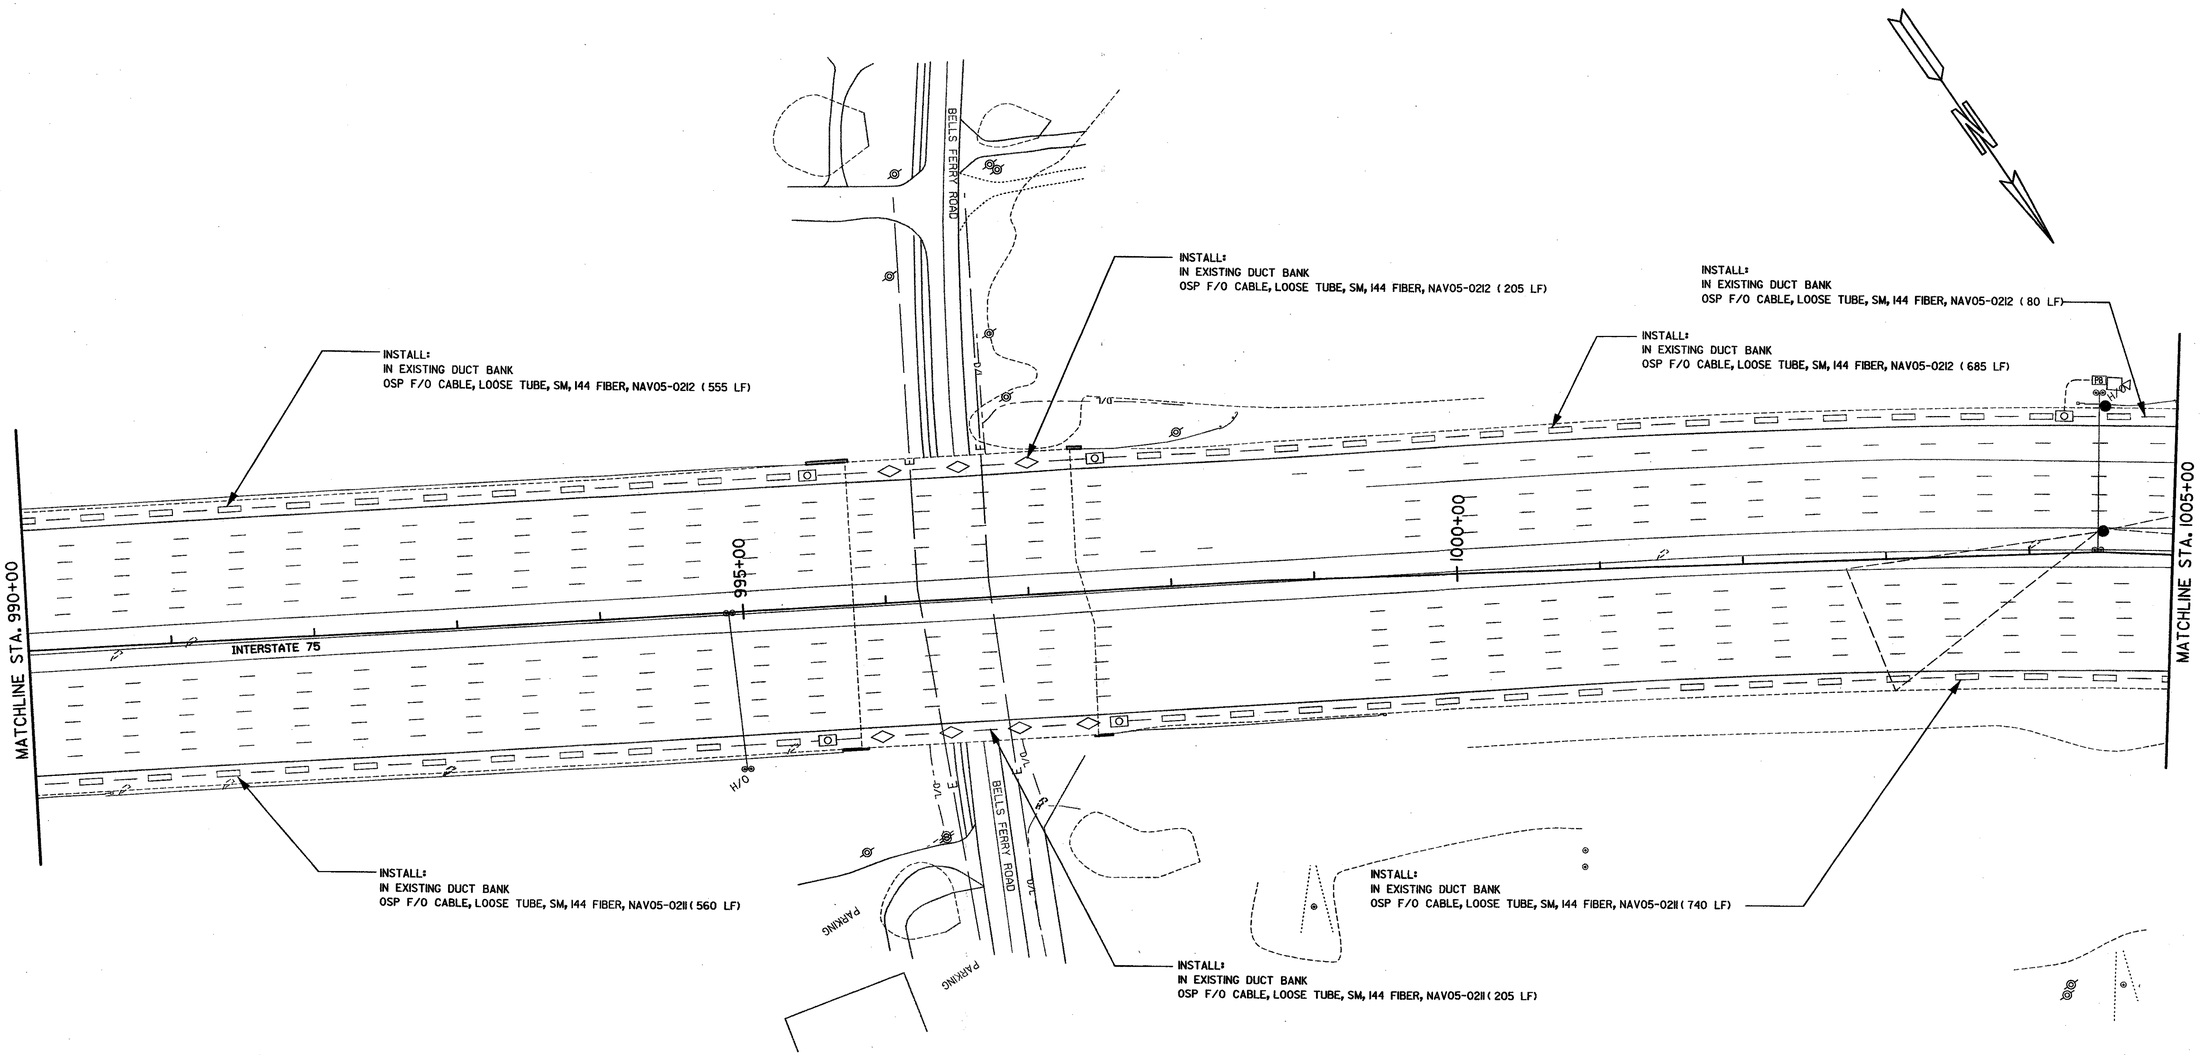

GRESHAM SMITH AND PARTNERS

SCALE IN FEET
0 50 100 200

OFFICE OF TRAFFIC SAFETY & DESIGN

DATE	REVISIONS

I-575 ATMS

PROJECT - CM-575-I(34)
COUNTY - COBB/CHEROKEE
DATE - 05/02/06 SHEET 28-3

0:\2391803\t\714090AT03.dgn
5/2/2006