STATE	PROJECT NUMBER	SHEET NO.	TOTAL SHEETS
GA.	CM-575-I(34)	38	113

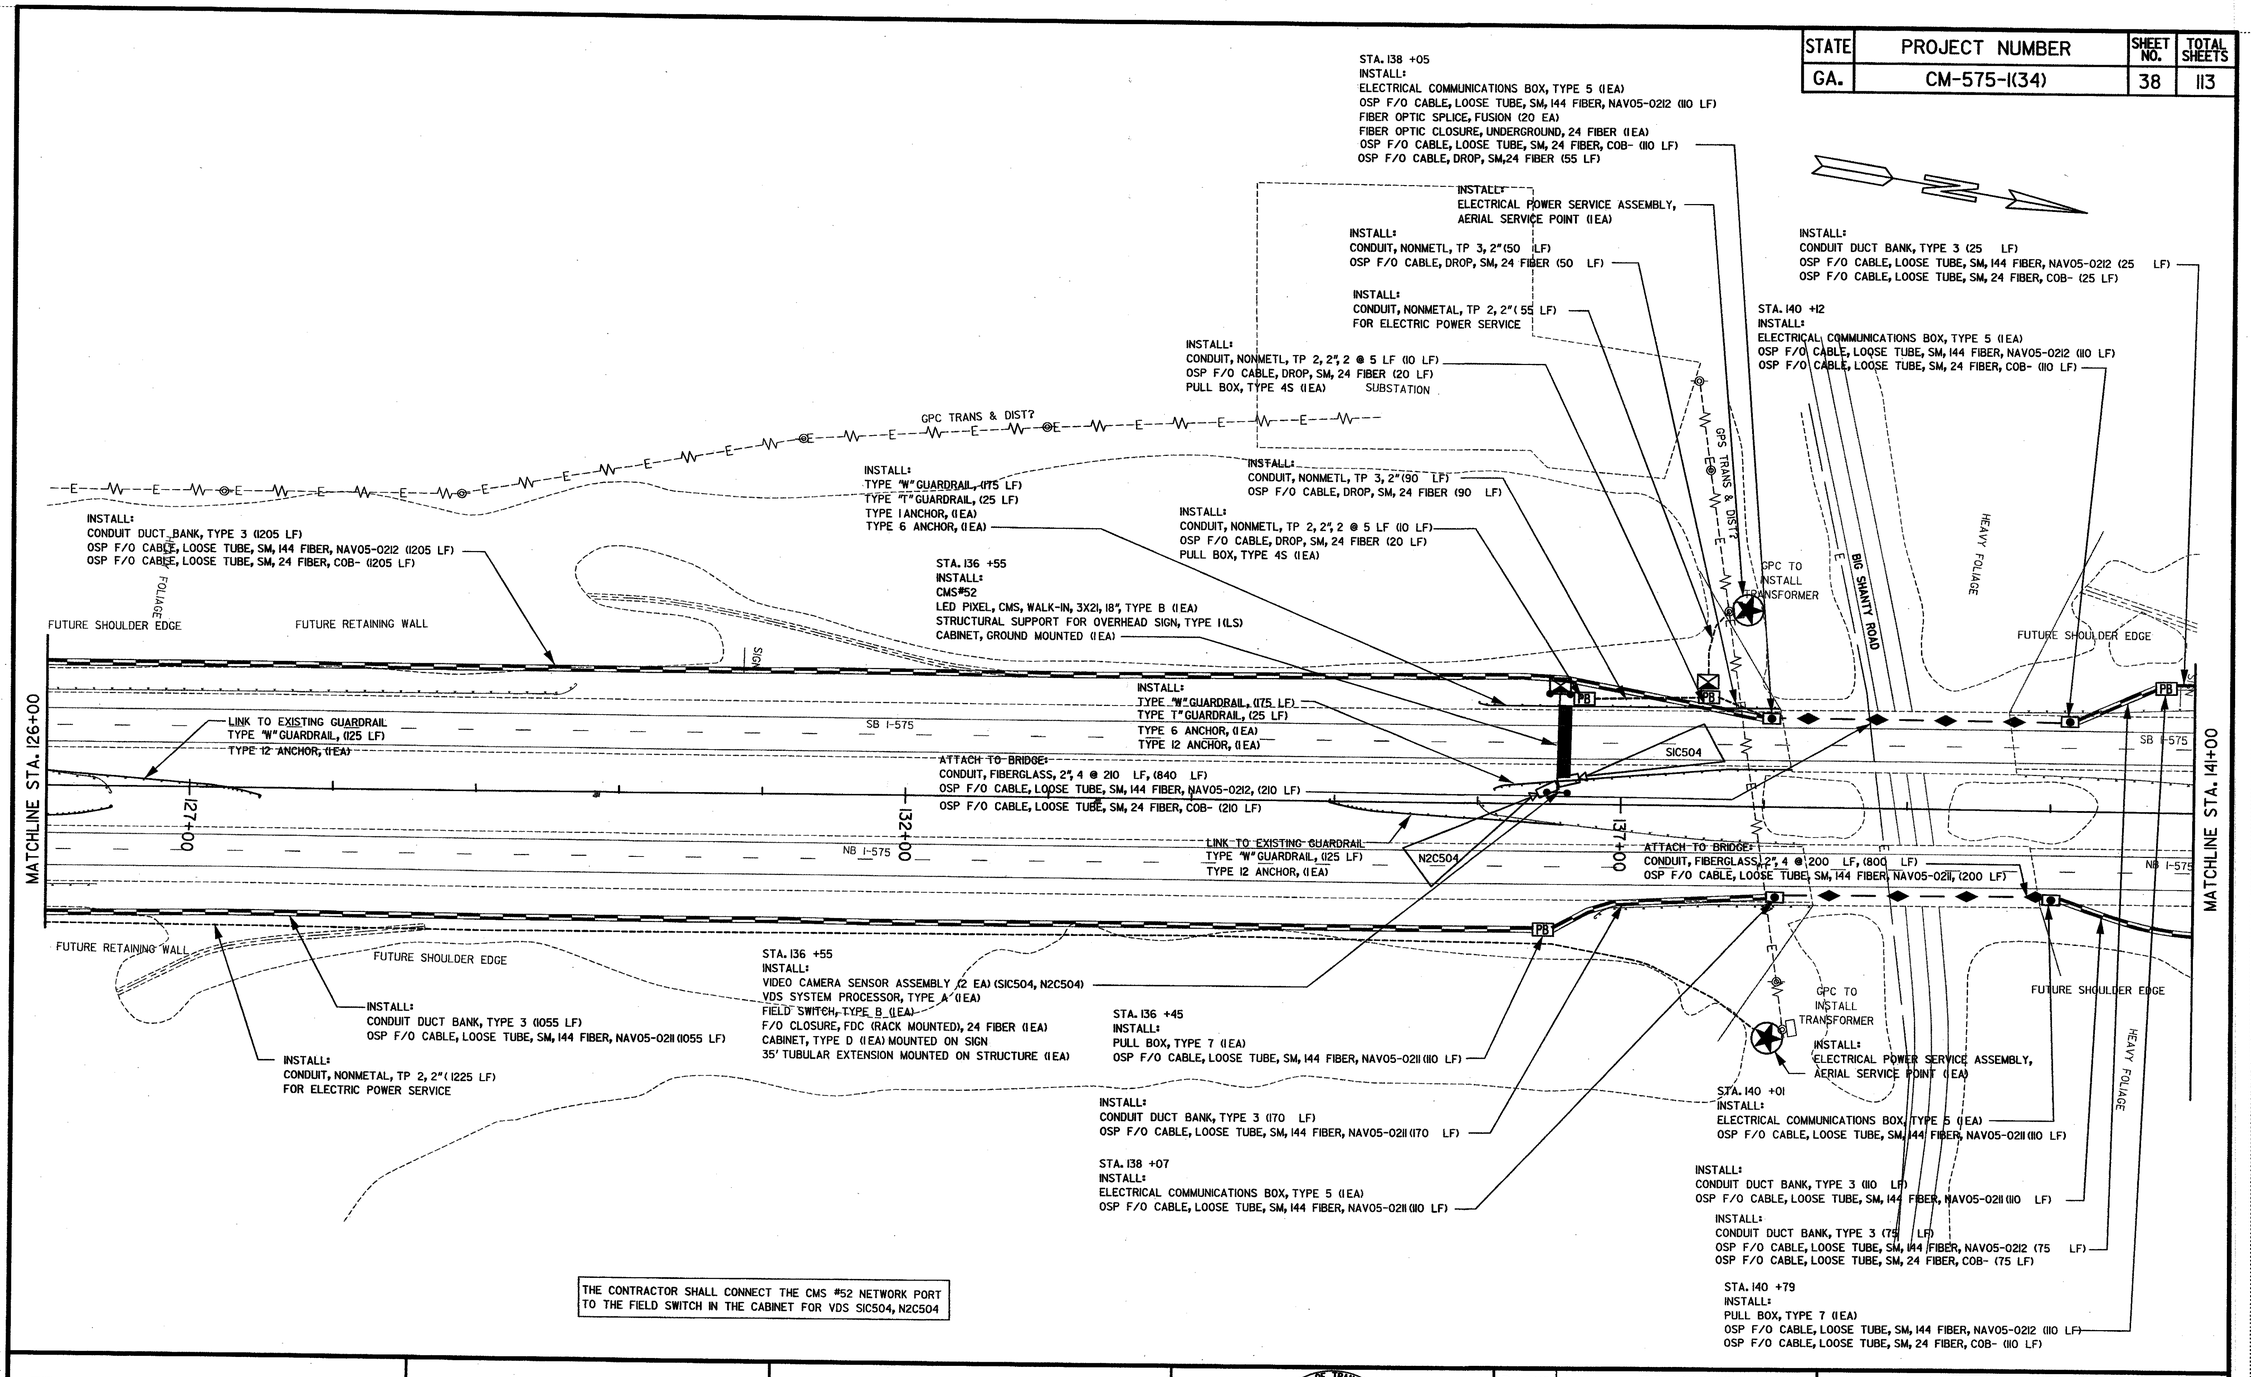

THE CONTRACTOR SHALL CONNECT THE CMS #52 NETWORK PORT TO THE FIELD SWITCH IN THE CABINET FOR VDS SIC504, N2C504

GRESHAM SMITH AND PARTNERS

SCALE IN FEET
0 50 100 200

DEPARTMENT OF TRANSPORTATION STATE OF GEORGIA
OFFICE OF TRAFFIC SAFETY & DESIGN

DATE	REVISIONS

I-575 ATMS

PROJECT - CM-575-I(34)
COUNTY - COBB/CHEROKEE
DATE - 05/02/06 SHEET 28-13

0:\2391803\t\714090ATI3.dgn
5/2/2006