STATE	PROJECT NUMBER	SHEET NO.	TOTAL SHEETS
GA.	CM-575-1(34)	44	113

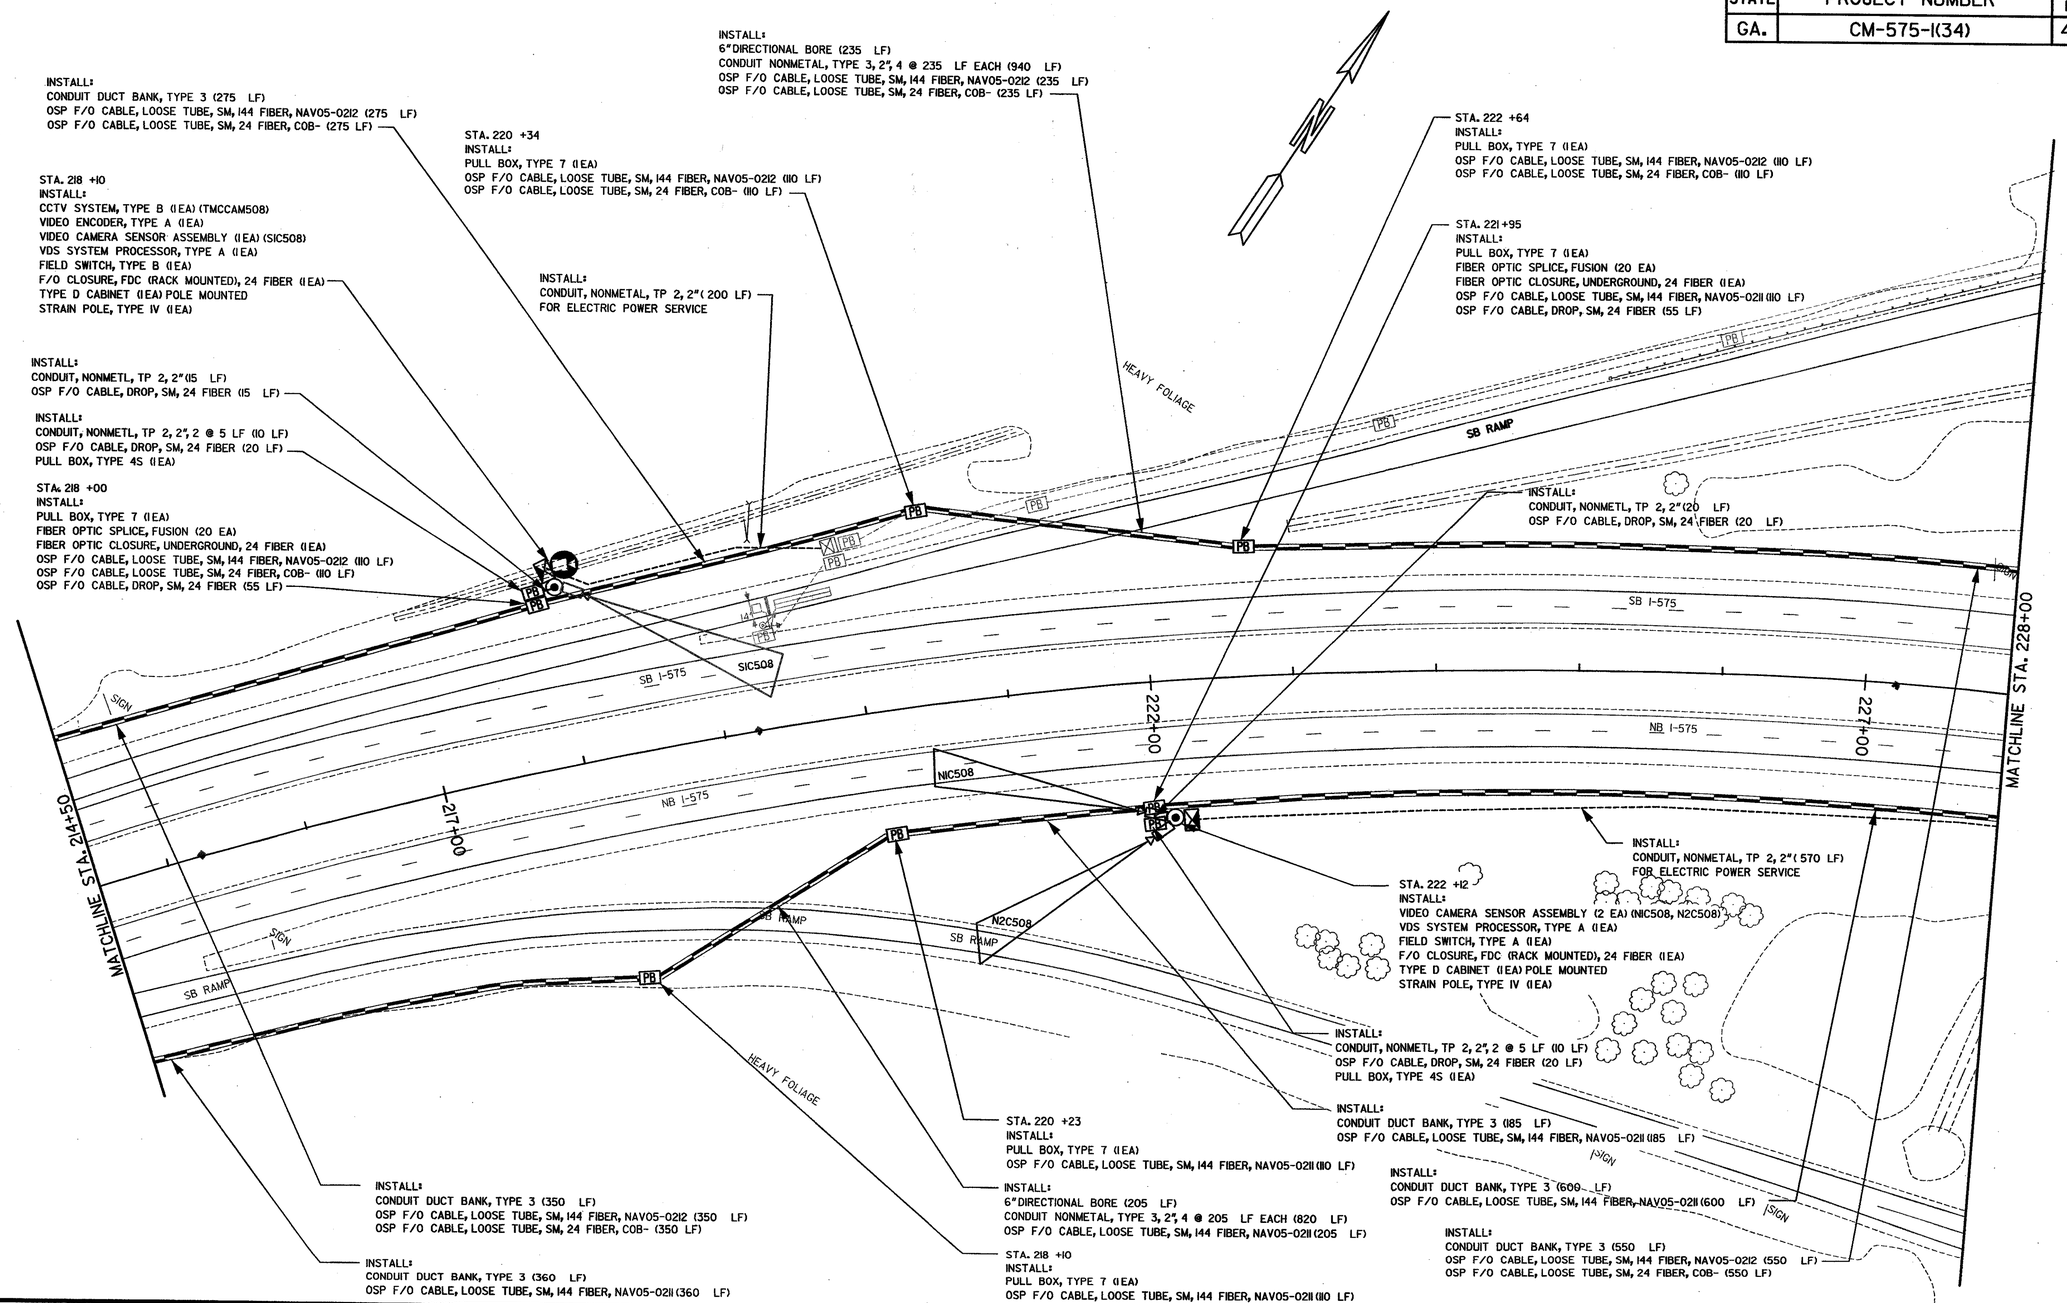

GRESHAM SMITH AND PARTNERS

SCALE IN FEET
0 50 100 200

DEPARTMENT OF TRANSPORTATION STATE OF GEORGIA
OFFICE OF TRAFFIC SAFETY & DESIGN

DATE	REVISIONS

I-575 ATMS

PROJECT - CM-575-1(34)
COUNTY - COBB/CHEROKEE
DATE - 05/02/06 SHEET 28-19

0:\2391803\t\714090ATI9.dgn
5/2/2006