| STATE | PROJECT NUMBER | SHEET NO. | TOTAL SHEETS |
|---|---|---|---|
| GA. | CM-575-1(34) | 47 | 113 |

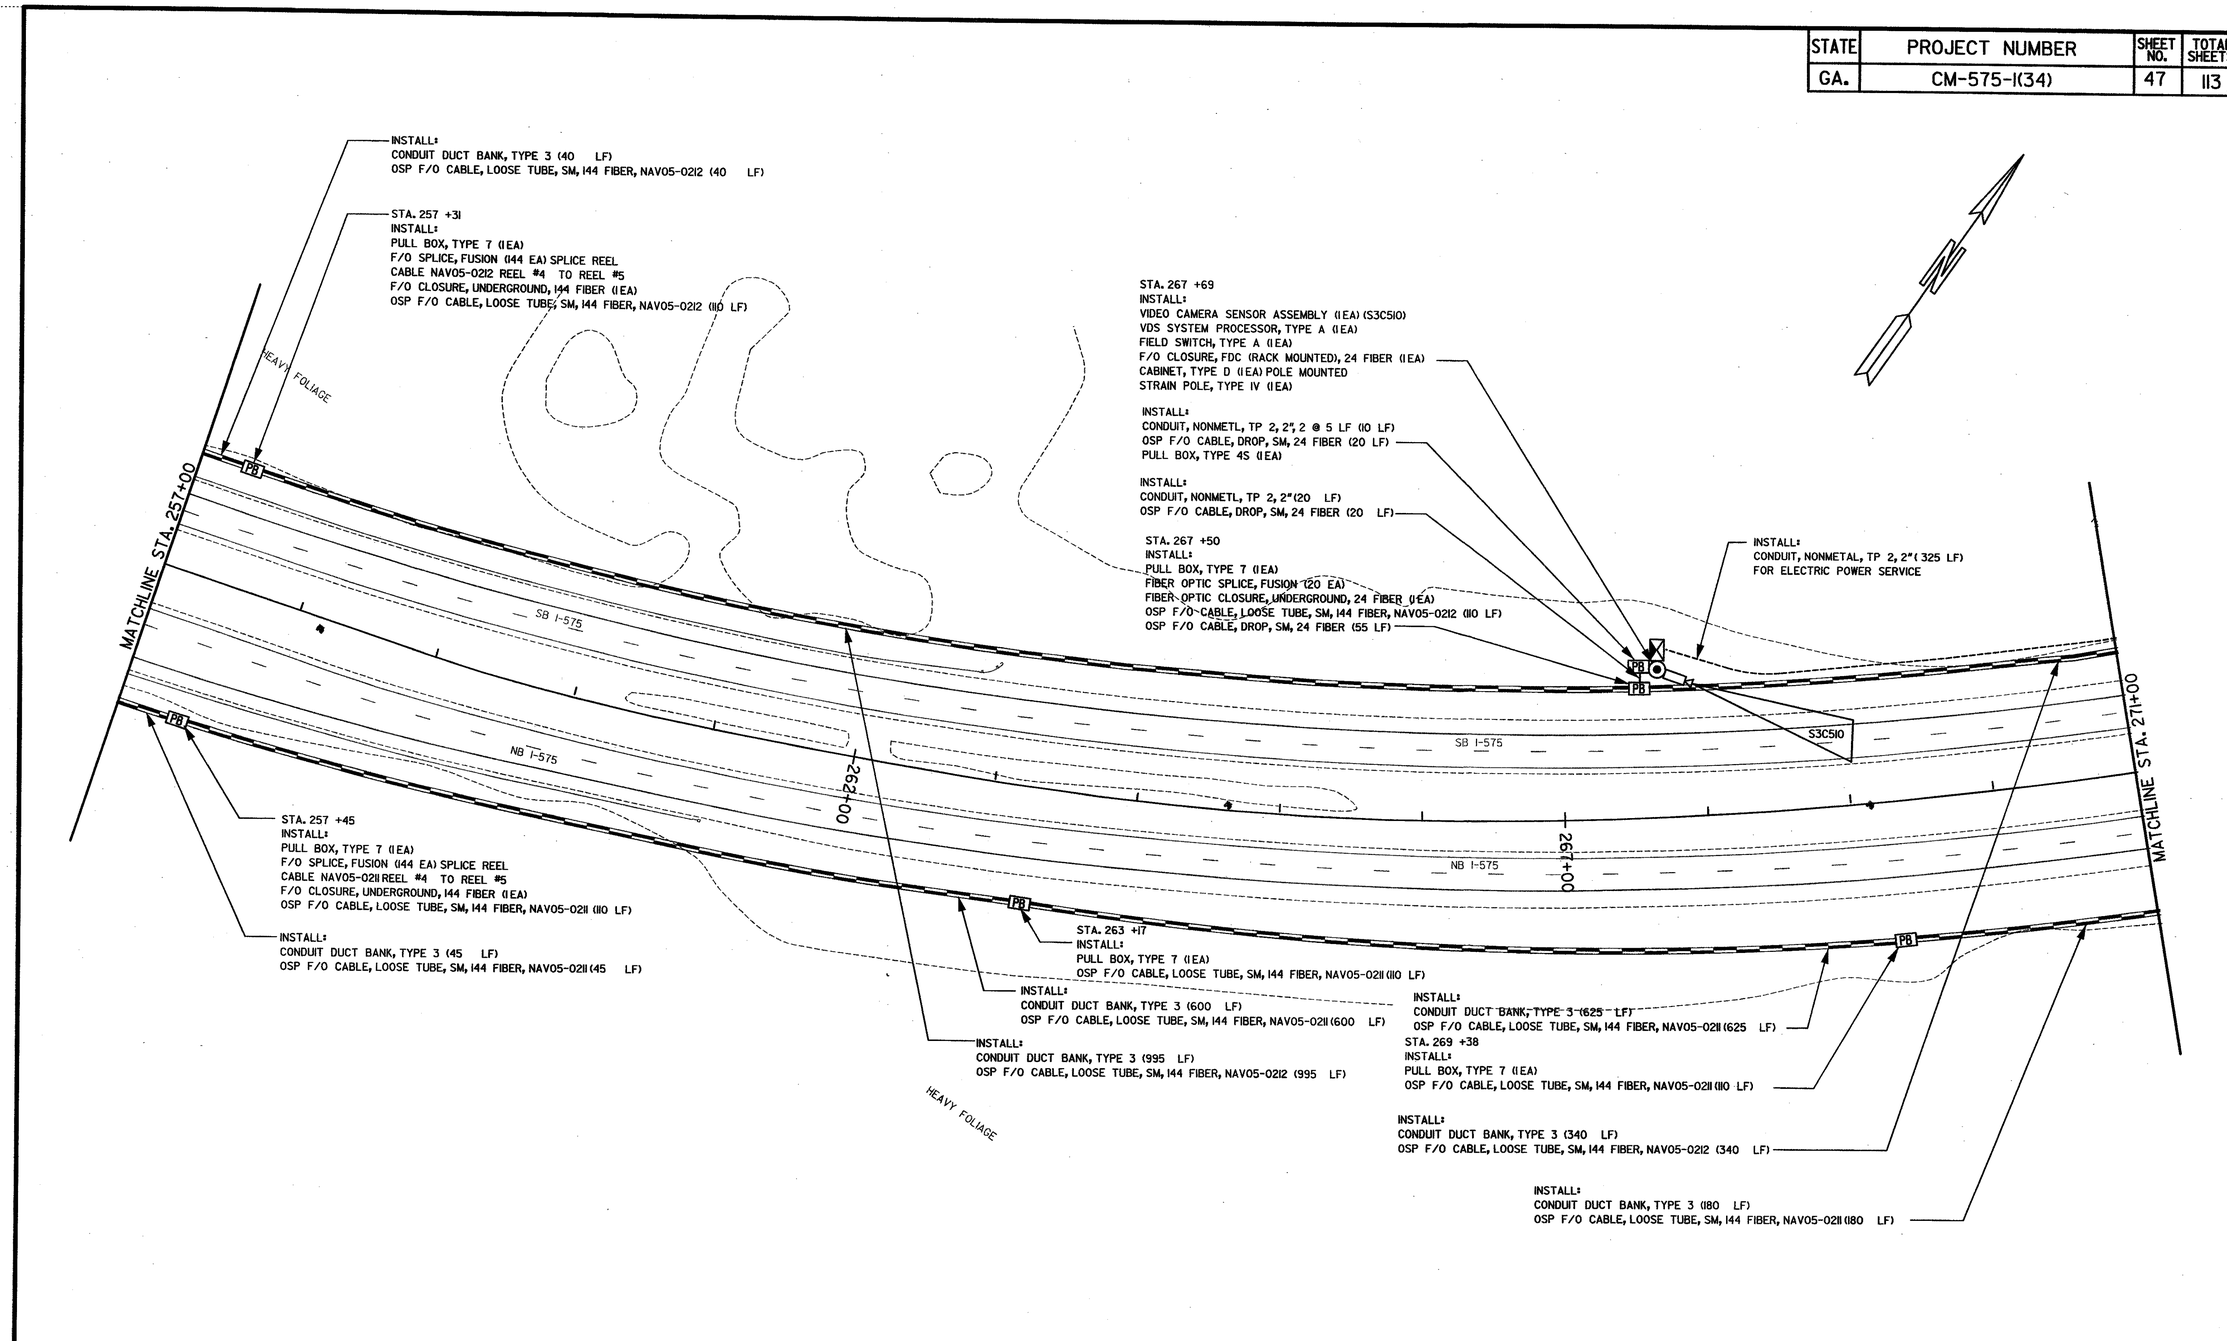


GRESHAM SMITH AND PARTNERS

SCALE IN FEET
0 50 100 200

OFFICE OF TRAFFIC SAFETY & DESIGN

| DATE | REVISIONS |
|---|---|
| | |

# I-575 ATMS

PROJECT - CM-575-1(34)
COUNTY - COBB/CHEROKEE
DATE - 05/02/06 SHEET 28-22

O:\2391803\t\714090AT22.dgn
5/2/2006