COUNTY	PROJECT NUMBER	SHEET NO.	TOTAL SHEETS
HENRY, CLAYTON, & DEKALB	CM000-0675-01(001)	41	112

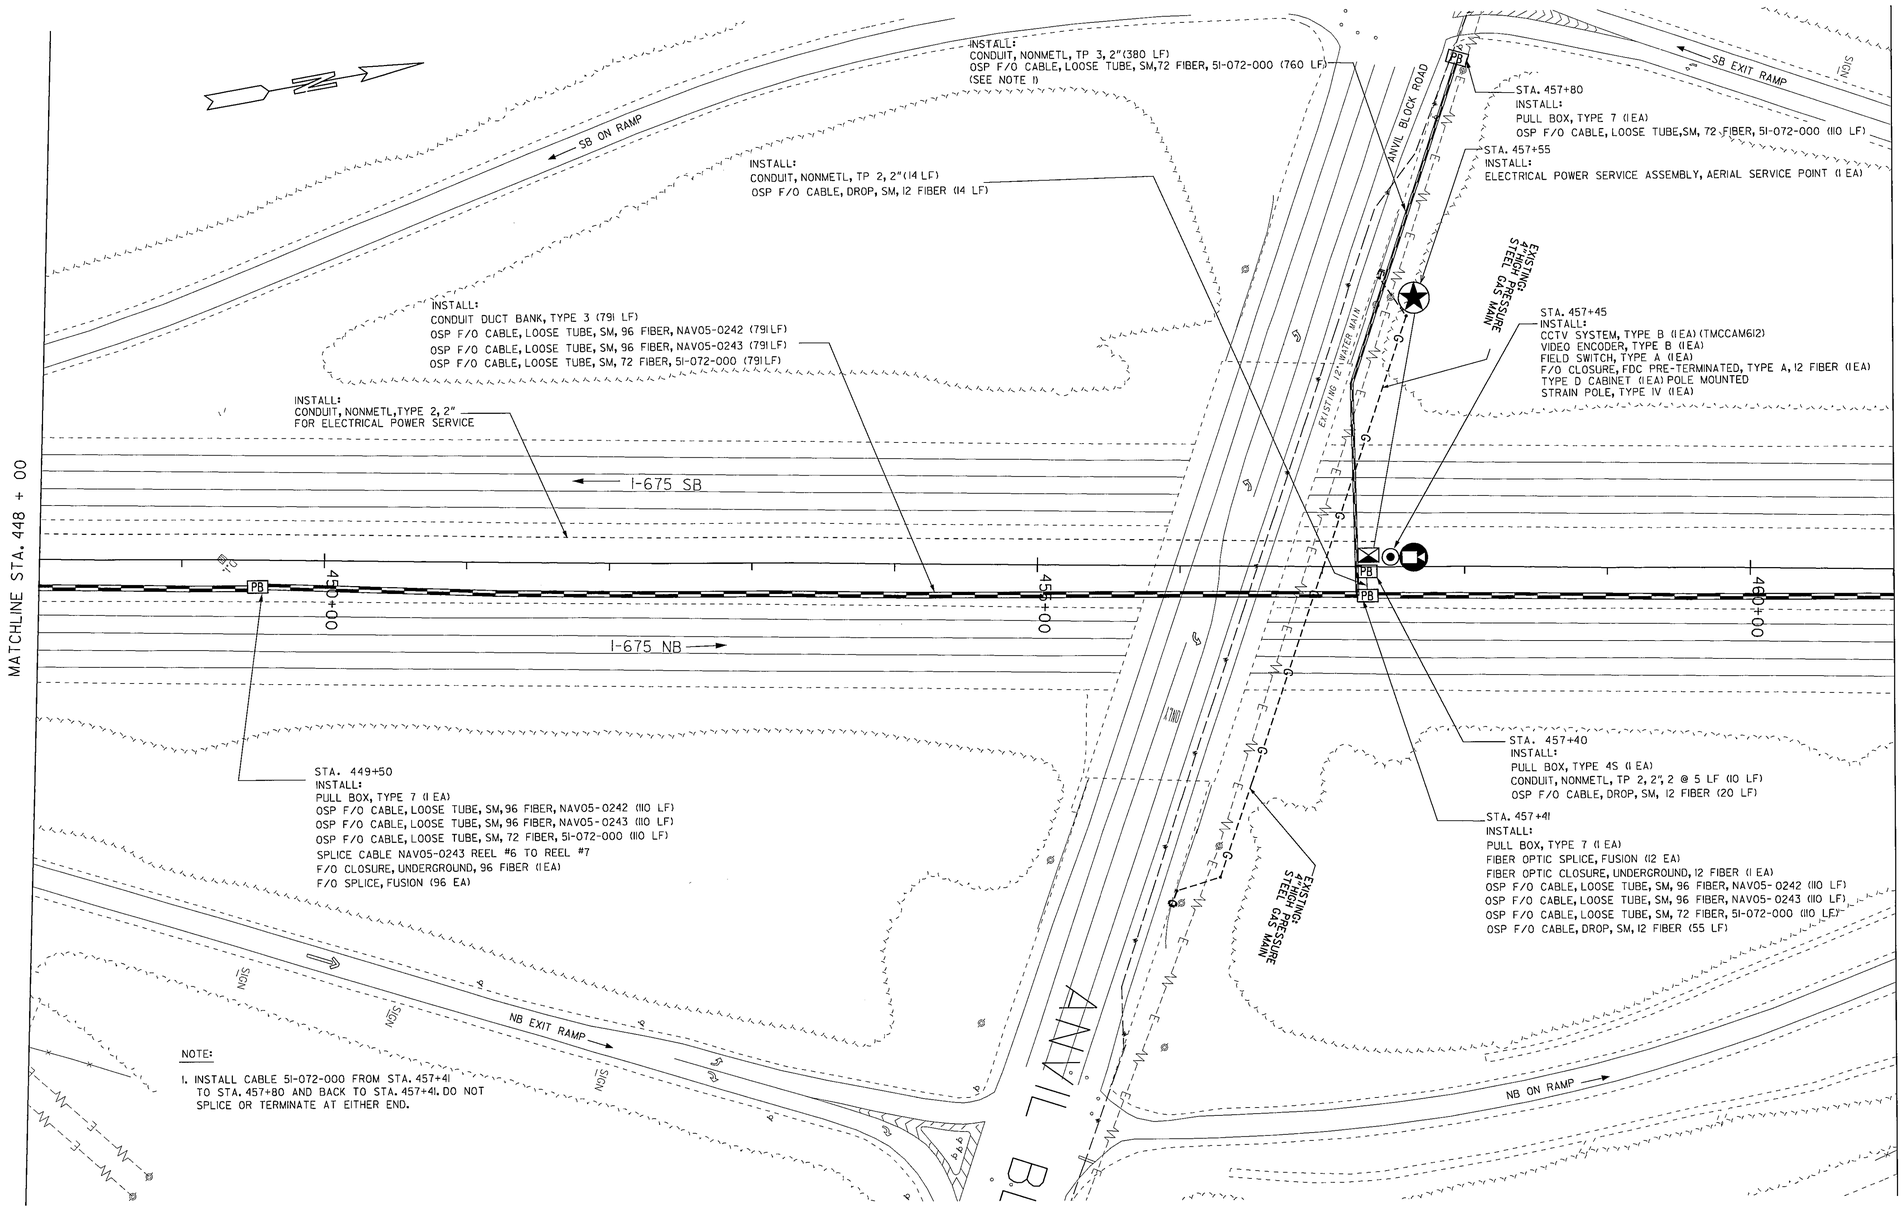

NOTE:

1. INSTALL CABLE 51-072-000 FROM STA. 457+41 TO STA. 457+80 AND BACK TO STA. 457+41. DO NOT SPLICE OR TERMINATE AT EITHER END.

GEORGIA
DEPARTMENT OF TRANSPORTATION

SCALE IN FEET
0 50 100 200

REVISION DATES		

STATE OF GEORGIA
DEPARTMENT OF TRANSPORTATION
OFFICE OF TRAFFIC OPERATIONS

I-675 ATMS
PLAN SHEET

DRAWING No.
28-29

GPLN

5/8/2009 9:58:02 AM \\GDOT-DSN\OOPLOT\OCF\TMC5000.qcf sdecker T:\ATMS\714095\CADfiles\714095AT29.prf TMC-TO