COUNTY	PROJECT NUMBER	SHEET NO.	TOTAL SHEETS
HENRY, CLAYTON, & DEKALB	CM000-0675-01(001)	52	112

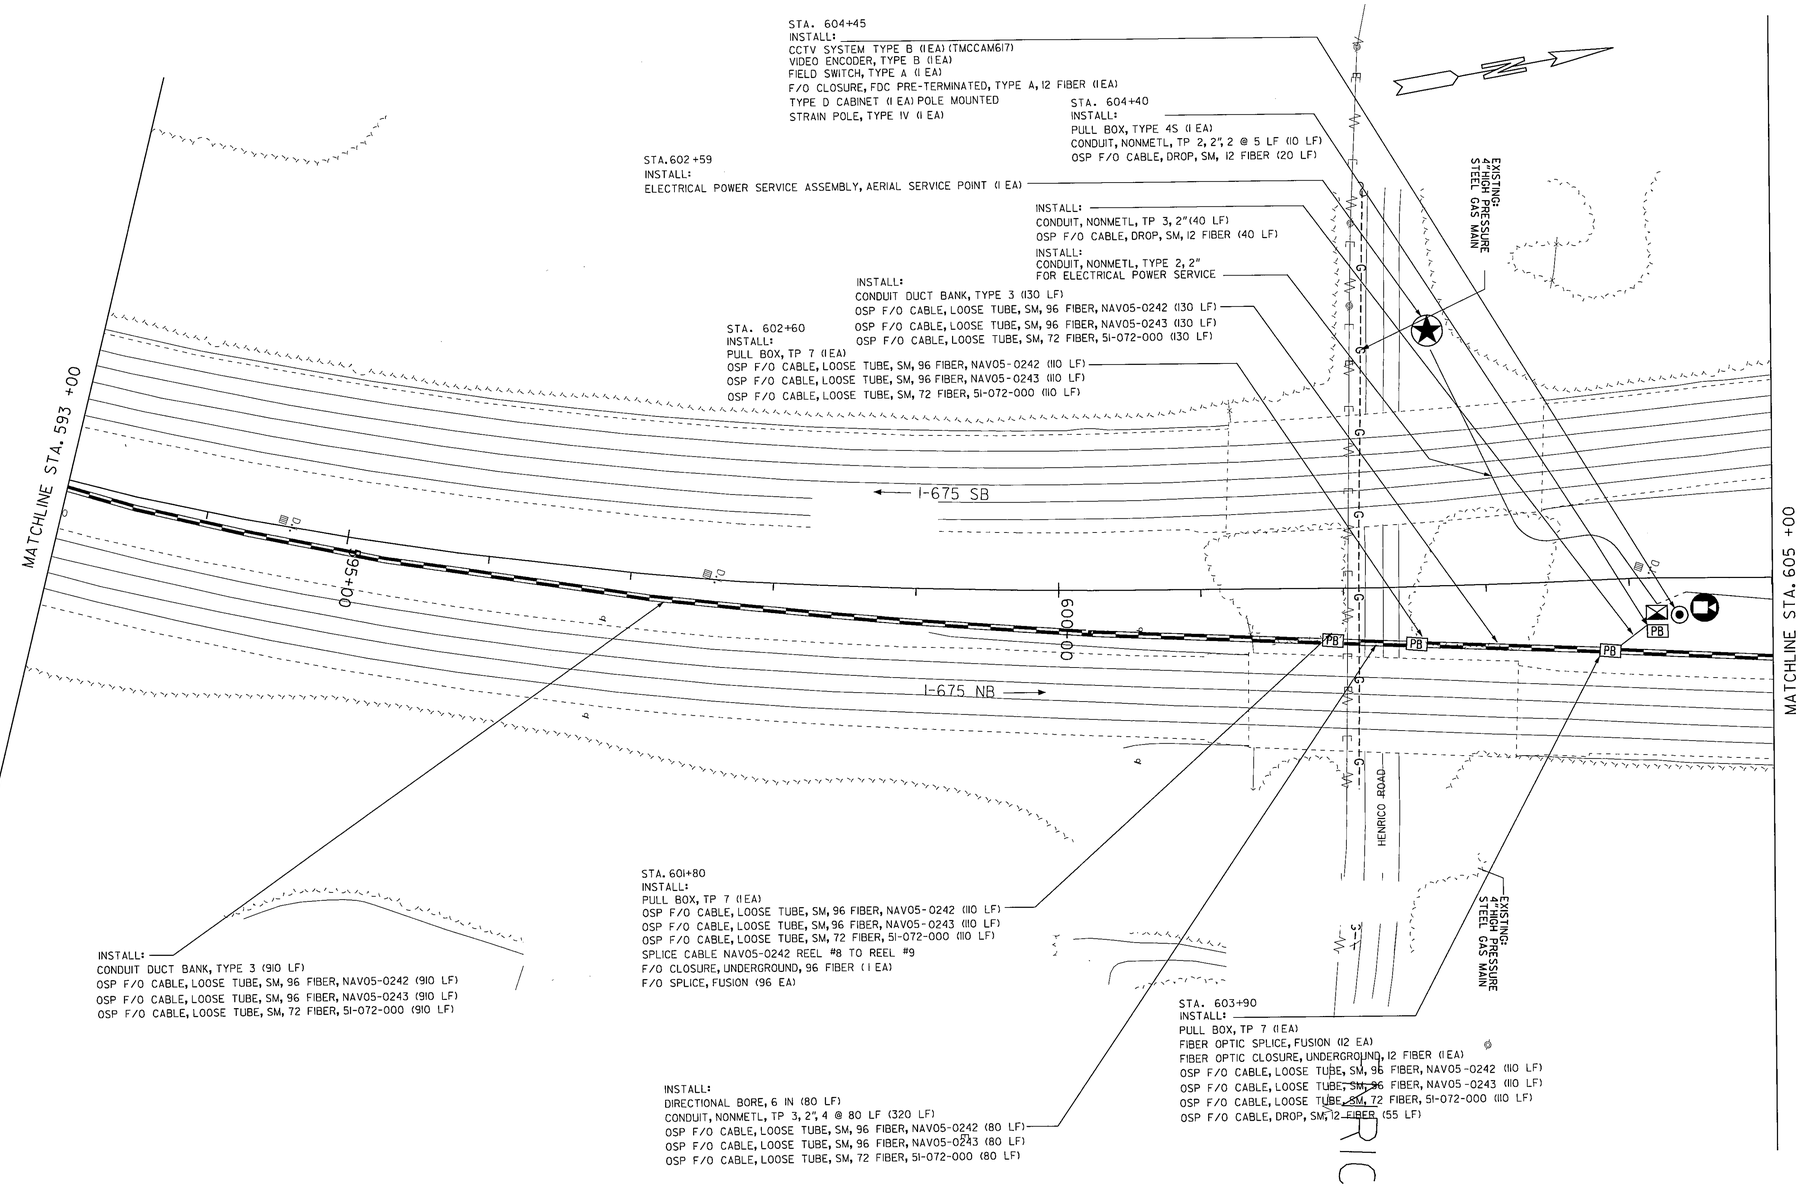

GEORGIA
DEPARTMENT OF TRANSPORTATION

SCALE IN FEET
0 50 100 200

REVISION DATES		

STATE OF GEORGIA
DEPARTMENT OF TRANSPORTATION
OFFICE OF TRAFFIC OPERATIONS

I-675 ATMS PLAN SHEET

DRAWING No.
28-40

GPLN

5/8/2009 9:57:36 AM \\GDOT-DSN\GOPLOT\OCF\TMC5000.pcf sdecker T:\ATMS\714095\CADfiles\714095AT40.prf TMC-TO