COUNTY	PROJECT NUMBER	SHEET NO.	TOTAL SHEETS
HENRY, CLAYTON, & DEKALB	CM000-0675-01(001)	54	112

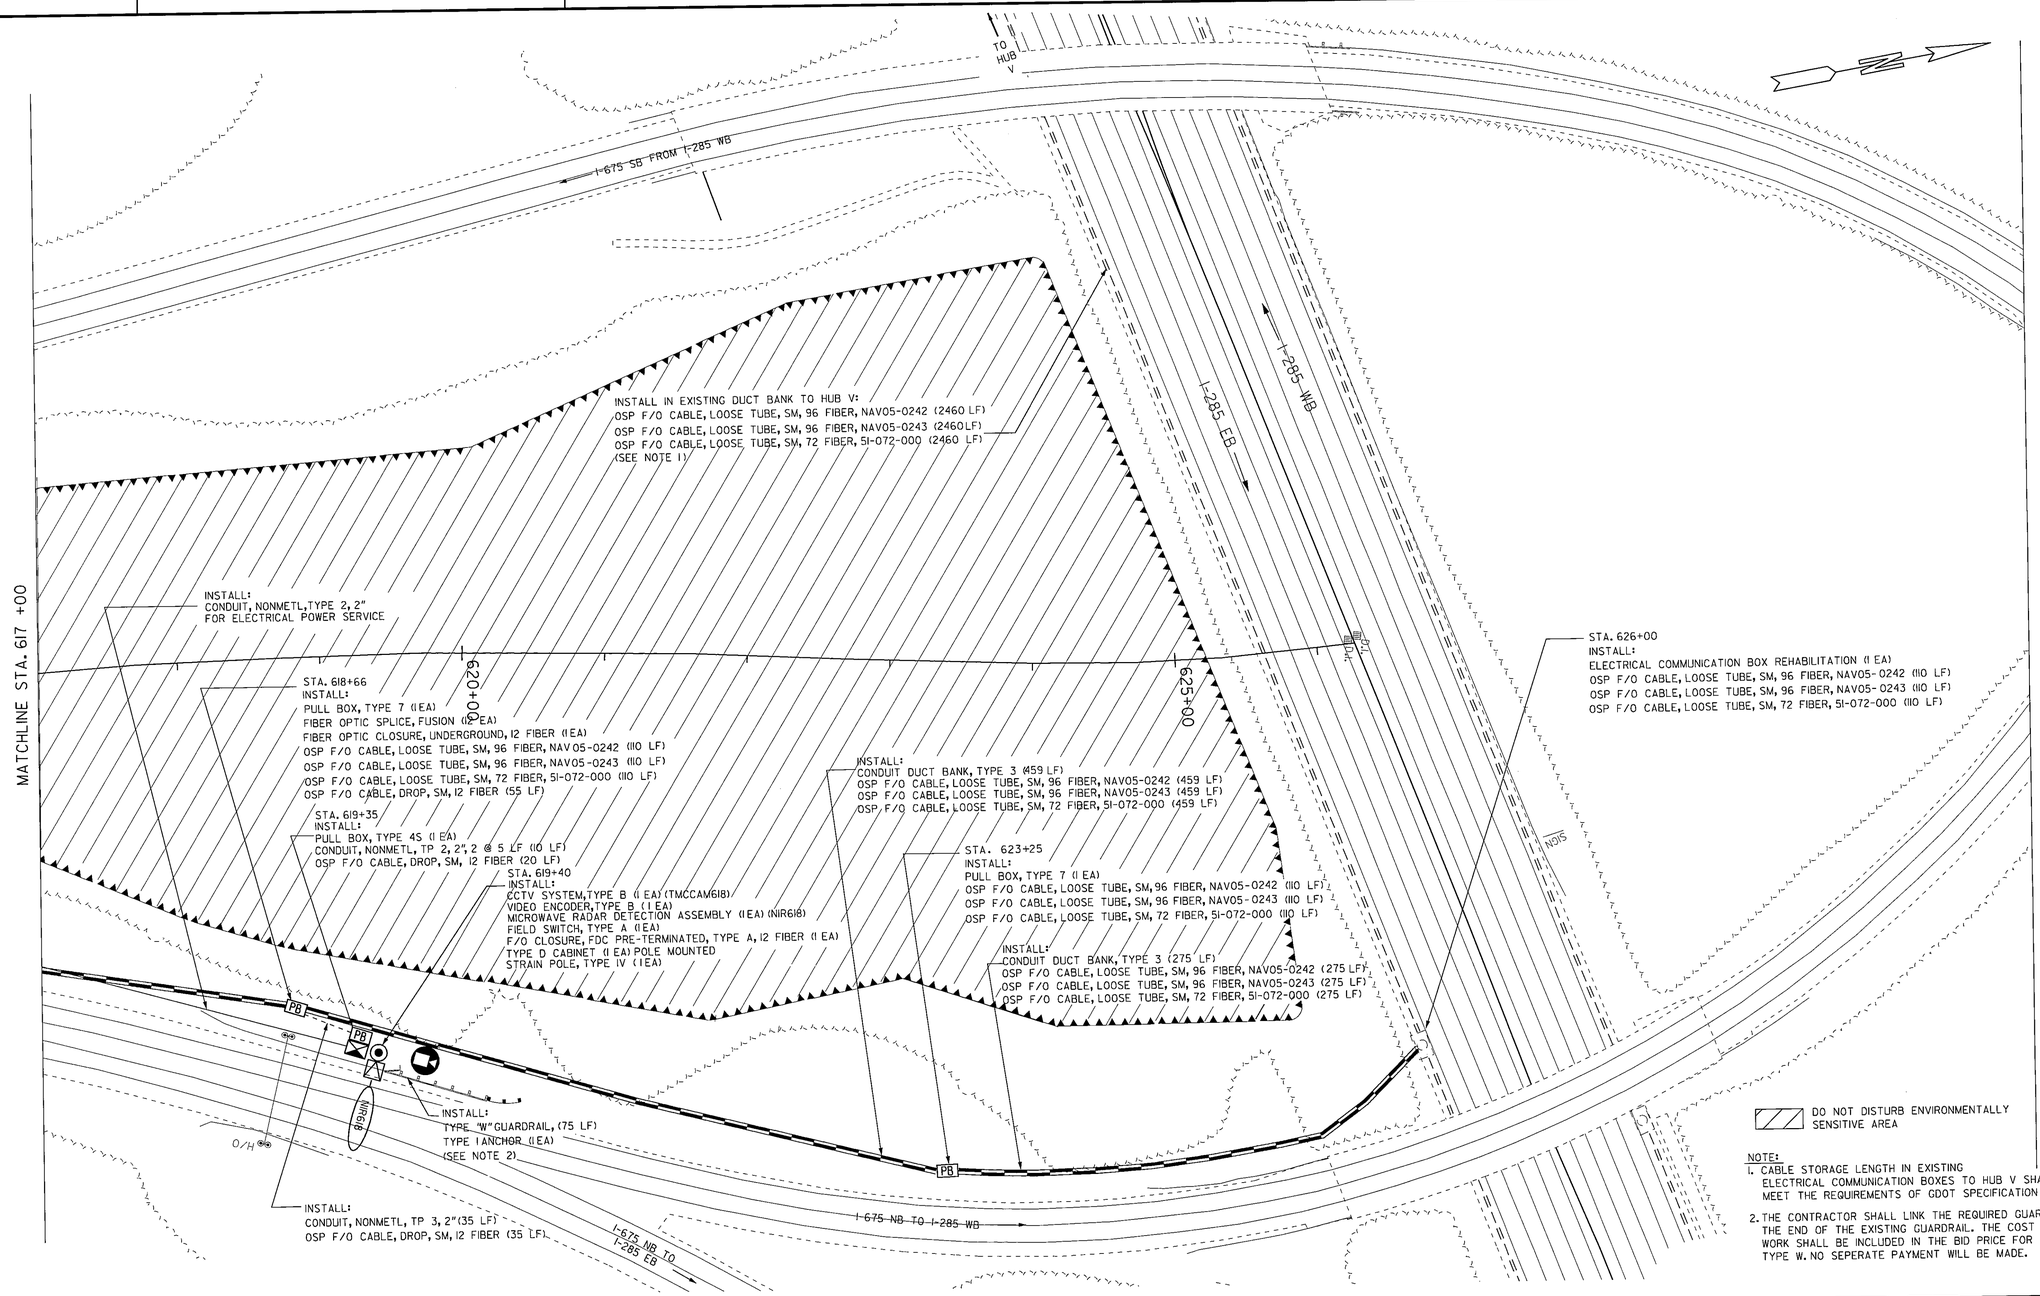

NOTE:
1. CABLE STORAGE LENGTH IN EXISTING ELECTRICAL COMMUNICATION BOXES TO HUB V SHALL MEET THE REQUIREMENTS OF GDOT SPECIFICATION 935.
2. THE CONTRACTOR SHALL LINK THE REQUIRED GUARDRAIL TO THE END OF THE EXISTING GUARDRAIL. THE COST OF THIS WORK SHALL BE INCLUDED IN THE BID PRICE FOR GUARDRAIL, TYPE W. NO SEPERATE PAYMENT WILL BE MADE.

GEORGIA
DEPARTMENT OF TRANSPORTATION

SCALE IN FEET
0 50 100 200

REVISION DATES		

STATE OF GEORGIA
DEPARTMENT OF TRANSPORTATION
OFFICE OF TRAFFIC OPERATIONS

I-675 ATMS PLAN SHEET

DRAWING No.
28-42

GPLN

5/8/2009 9:57:31 AM \\GDOT-DSN\GOPLOT\OCF\TMC5000.gcf sdecker T:\ATMS\714095\CADfiles\714095AT42.prf TMC-TO