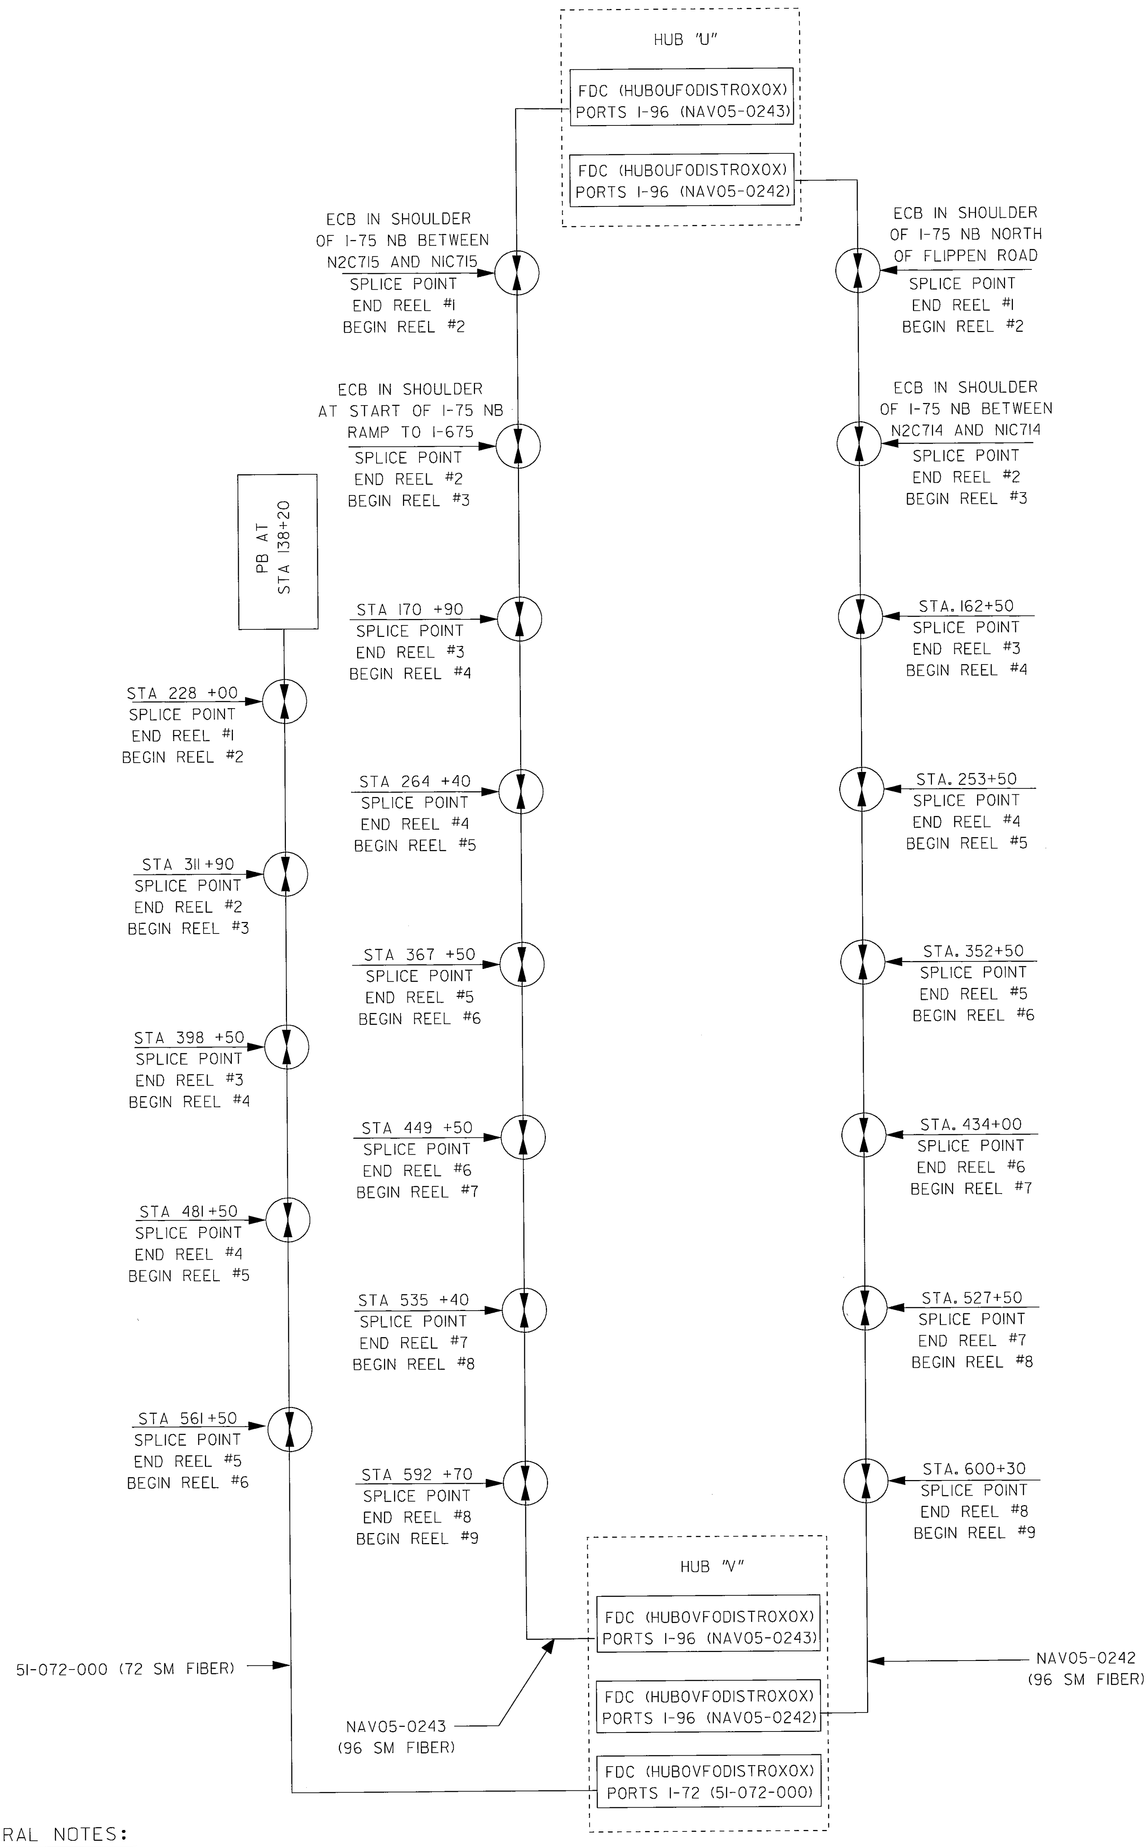

GENERAL NOTES:

1. INSTALL CABLE NAV05-0242 IN EXISTING UNOCCUPIED CONDUIT FROM THE EXISTING ECB (OFF I-75 NB) TO HUB U. INSTALL CABLE NAV05-0243 IN EXISTING UNOCCUPIED CONDUIT FROM THE EXISTING ECB (OFF I-75 NB) TO HUB U.

2. INSTALL CABLE NAV05-0242 IN EXISTING UNOCCUPIED CONDUIT FROM THE EXISTING ECB (OFF I-285 EB) TO HUB V. INSTALL CABLE NAV05-0243 IN EXISTING UNOCCUPIED CONDUIT FROM THE EXISTING ECB (OFF I-285 EB) TO HUB V. INSTALL CABLE 51-072-000 IN EXISTING UNOCCUPIED CONDUIT FROM EXISTING ECB (OFF I-285 EB) TO HUB V.

STATE OF GEORGIA
DEPARTMENT OF TRANSPORTATION
OFFICE OF TRAFFIC OPERATIONS

I-675 ATMS
FIBER ROUTING SCHEMATIC

DRAWING No. 28-45

REVISION DATES

GEORGIA DEPARTMENT OF TRANSPORTATION

COUNTY	PROJECT NUMBER	SHEET NO.	TOTAL SHEETS
HENRY, CLAYTON, & DEKALB	CM000-0675-01(001)	57	112

GPLN

5/8/2009 9:57:24 AM \\GDOT-DSN\GDPLOT\GCF\TMC5000.gcf sdecker T:\ATMS\714095\CADfiles\714095AT45.prf TMC-TO