STATE	PROJECT NUMBER	SHEET NO.	TOTAL SHEETS
GA.	NH-7141-00(100)	95	334

REVISION DATES

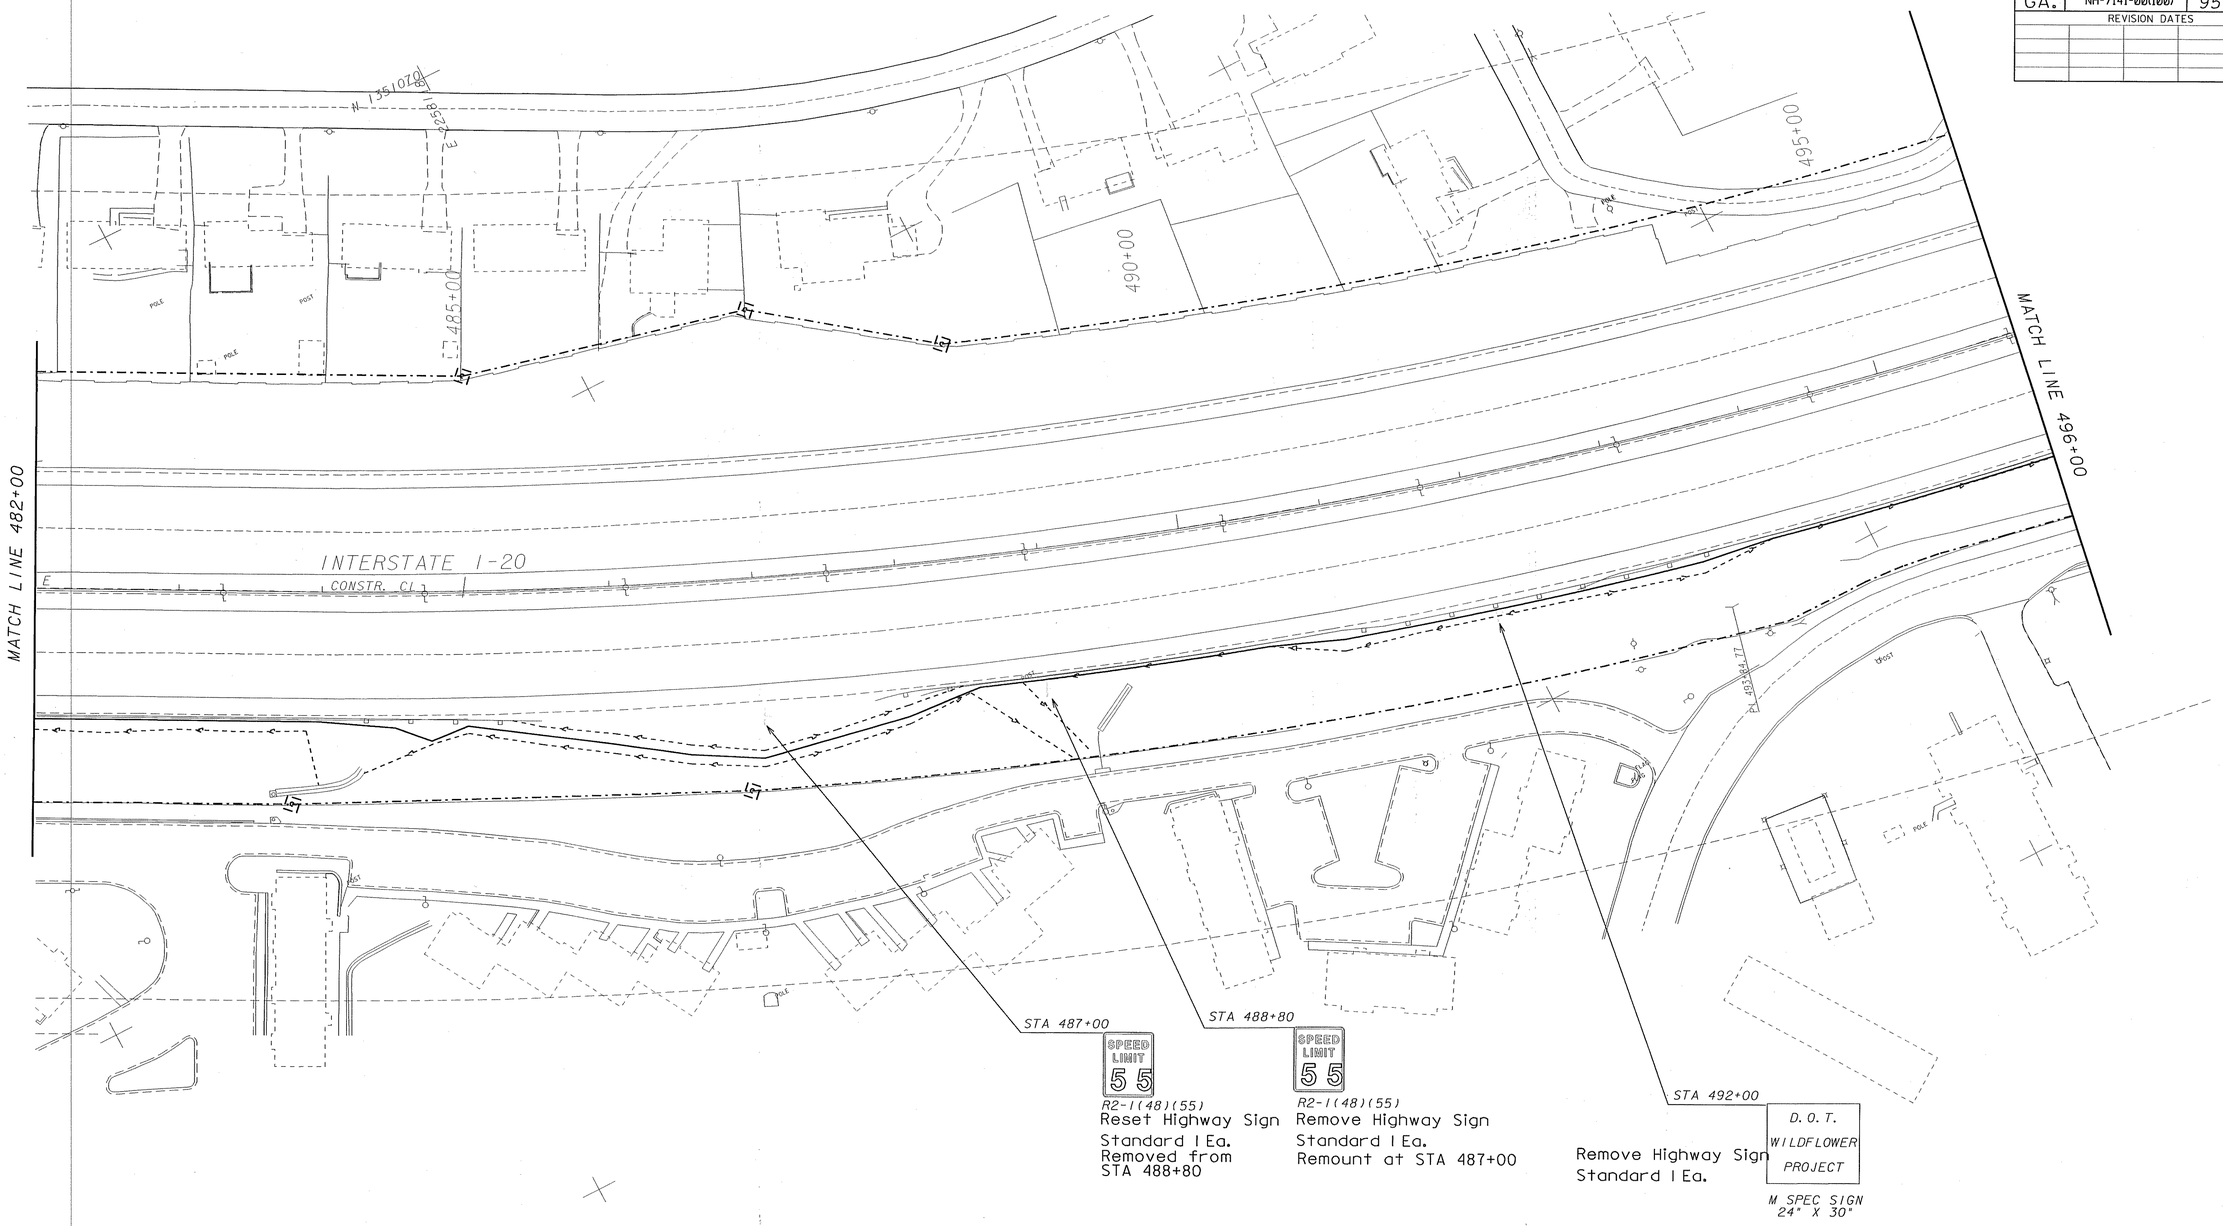

STATE OF GEORGIA
DEPARTMENT OF TRANSPORTATION
OFFICE OF TRAFFIC OPERATIONS

I-20
SIGNING AND MARKING PLANS
FROM STA 482+00 TO STA 496+00

DRAWING No.
SM 09

SDATES
SDGNS
SFRFS