STATE	PROJECT NUMBER	SHEET NO.	TOTAL SHEETS
GA.	NH-7141-00(100)	98	334

REVISION DATES

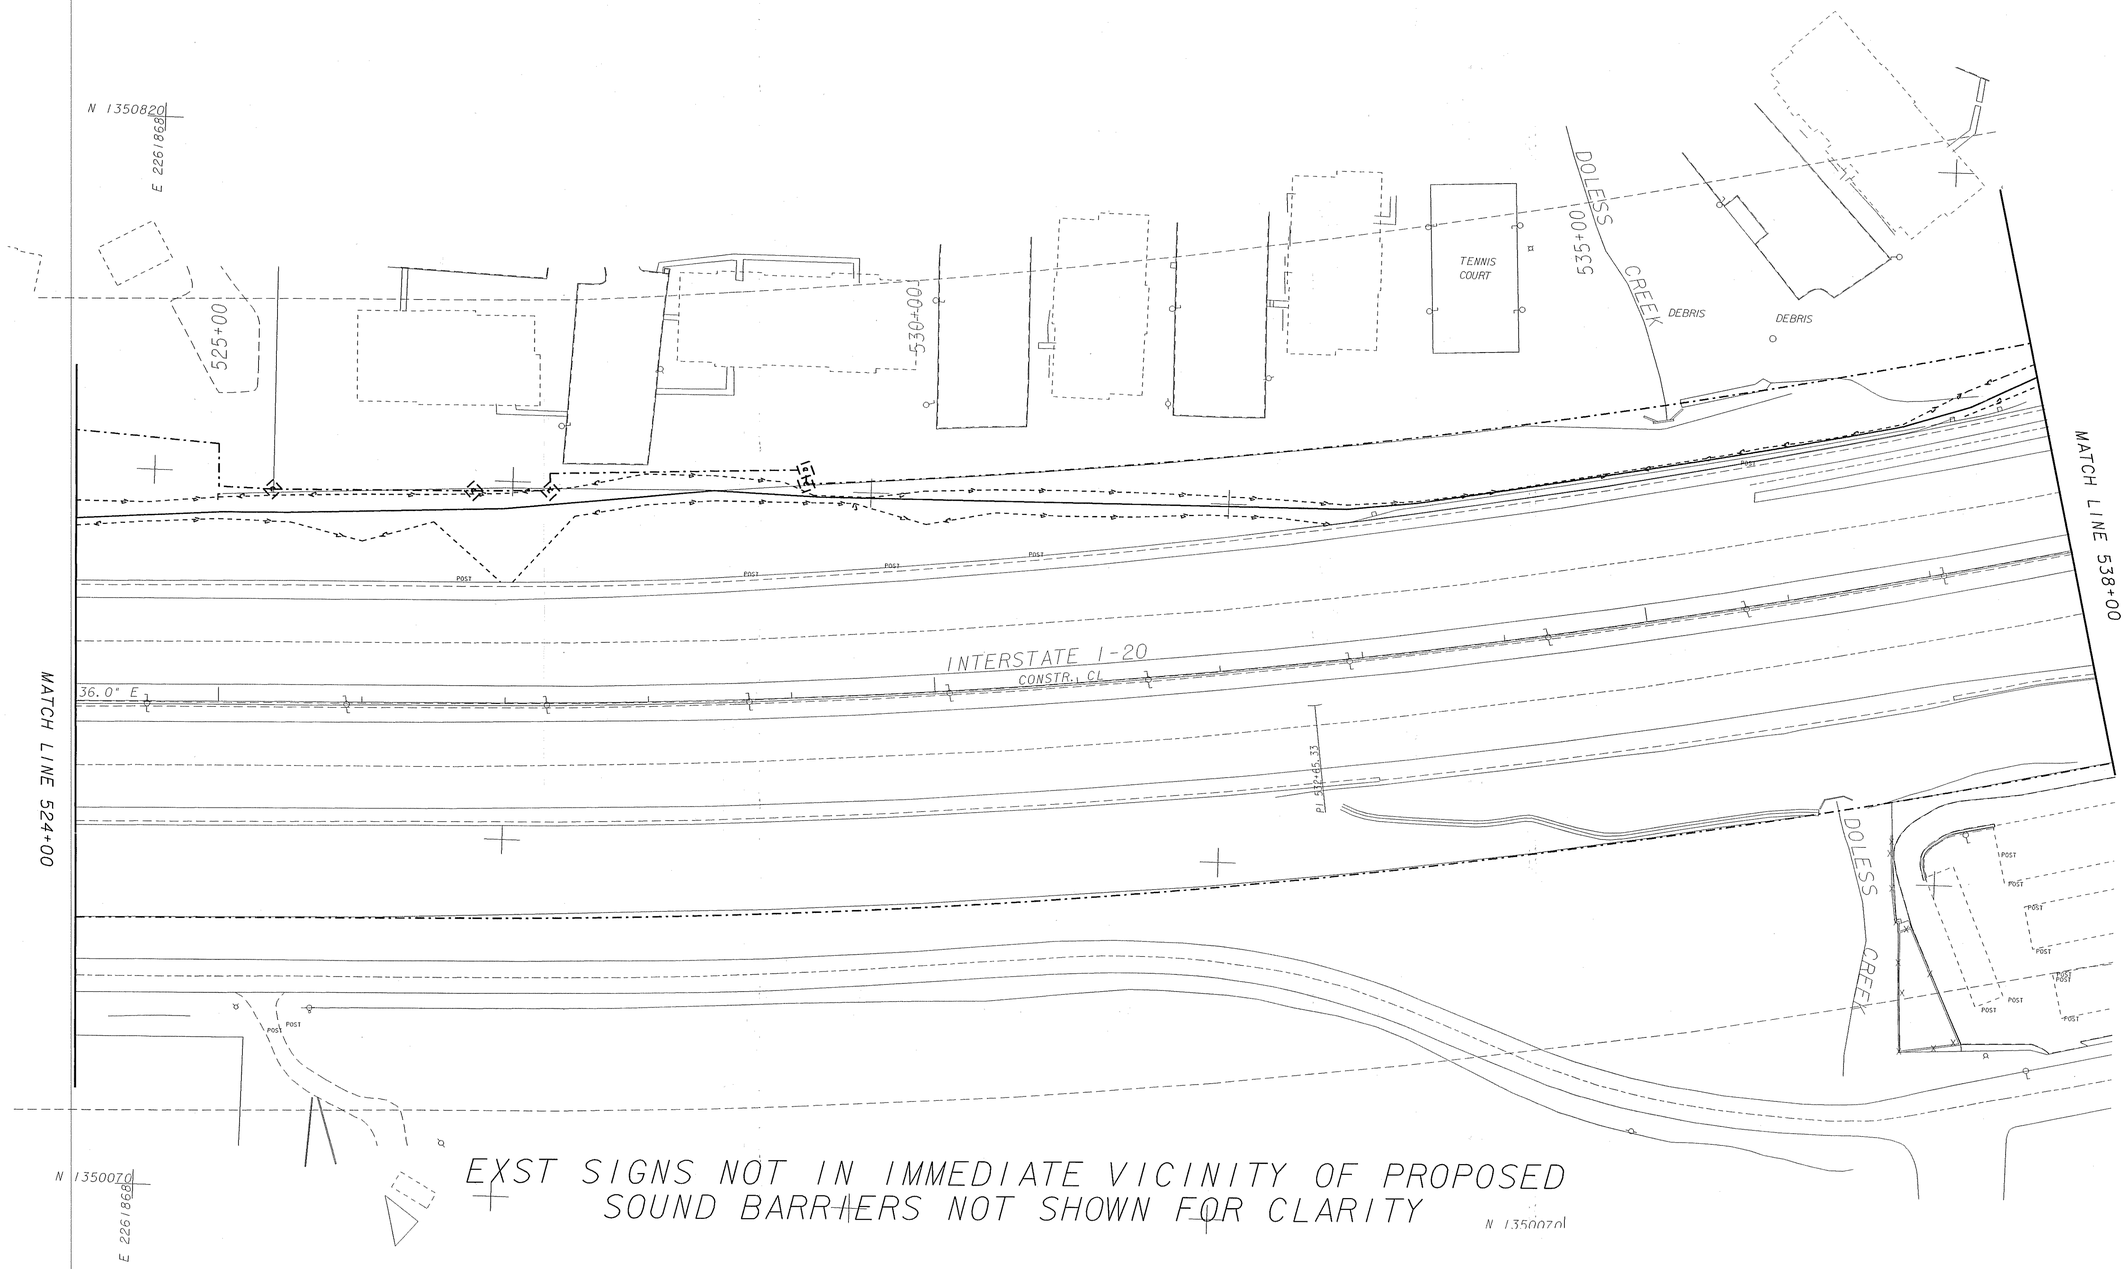

EXST SIGNS NOT IN IMMEDIATE VICINITY OF PROPOSED SOUND BARRIERS NOT SHOWN FOR CLARITY

STATE OF GEORGIA
DEPARTMENT OF TRANSPORTATION
OFFICE OF TRAFFIC OPERATIONS

I-20
SIGNING AND MARKING PLANS
FROM STA 524+00 TO STA 538

DRAWING No.
SM 12

$DATE$
DGN
PRF