STATE	PROJECT NUMBER	SHEET NO.	TOTAL SHEETS
GA.	NH-7141-00(100)	222	334

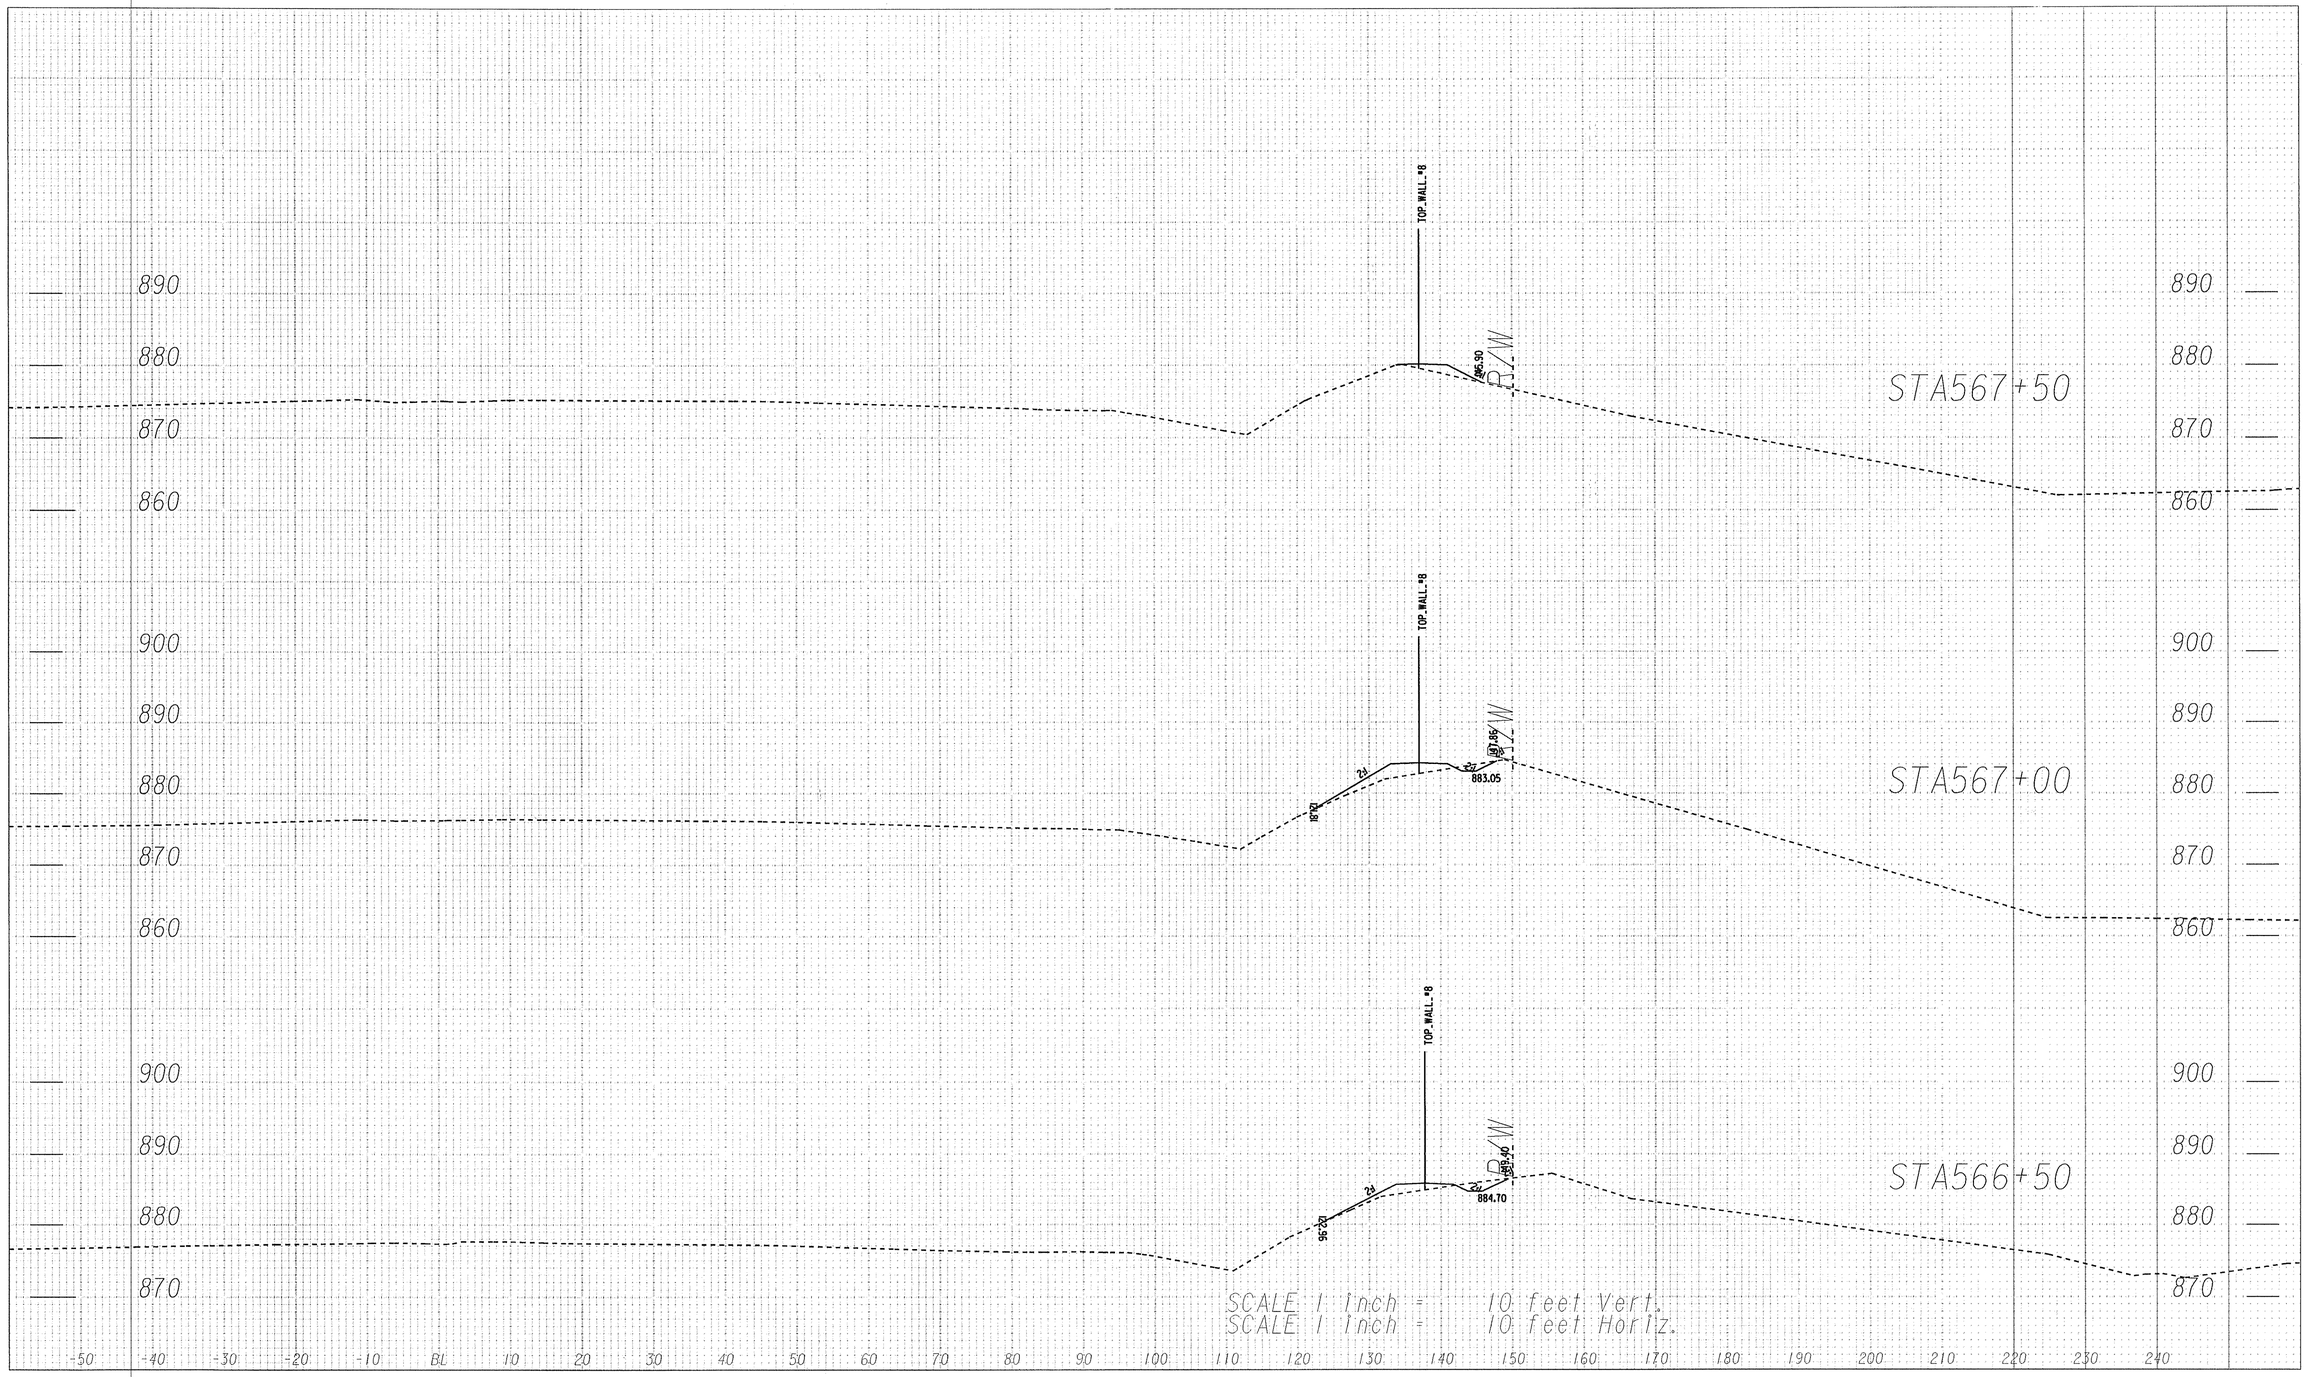

NOTE: ALL CONCRETE SIDE BARRIER TO HAVE TYPE "S" FACE

GREENHORNE & O'MARA
2211 NEWMARKET PARKWAY
SUITE 104
MARIETTA, GEORGIA 30067
PHONE: (770) 988-9555
G&O PROJECT NO. 0094/WO 009

DATE	REVISIONS	DATE	REVISIONS

GEORGIA
DEPARTMENT OF TRANSPORTATION
SOUND BARRIER NO. 8 CROSS SECTIONS
PROJECT: NH-7141-00(100)
COUNTY: DEKALB
DATE: 06-21-02
DRAWING 23-109