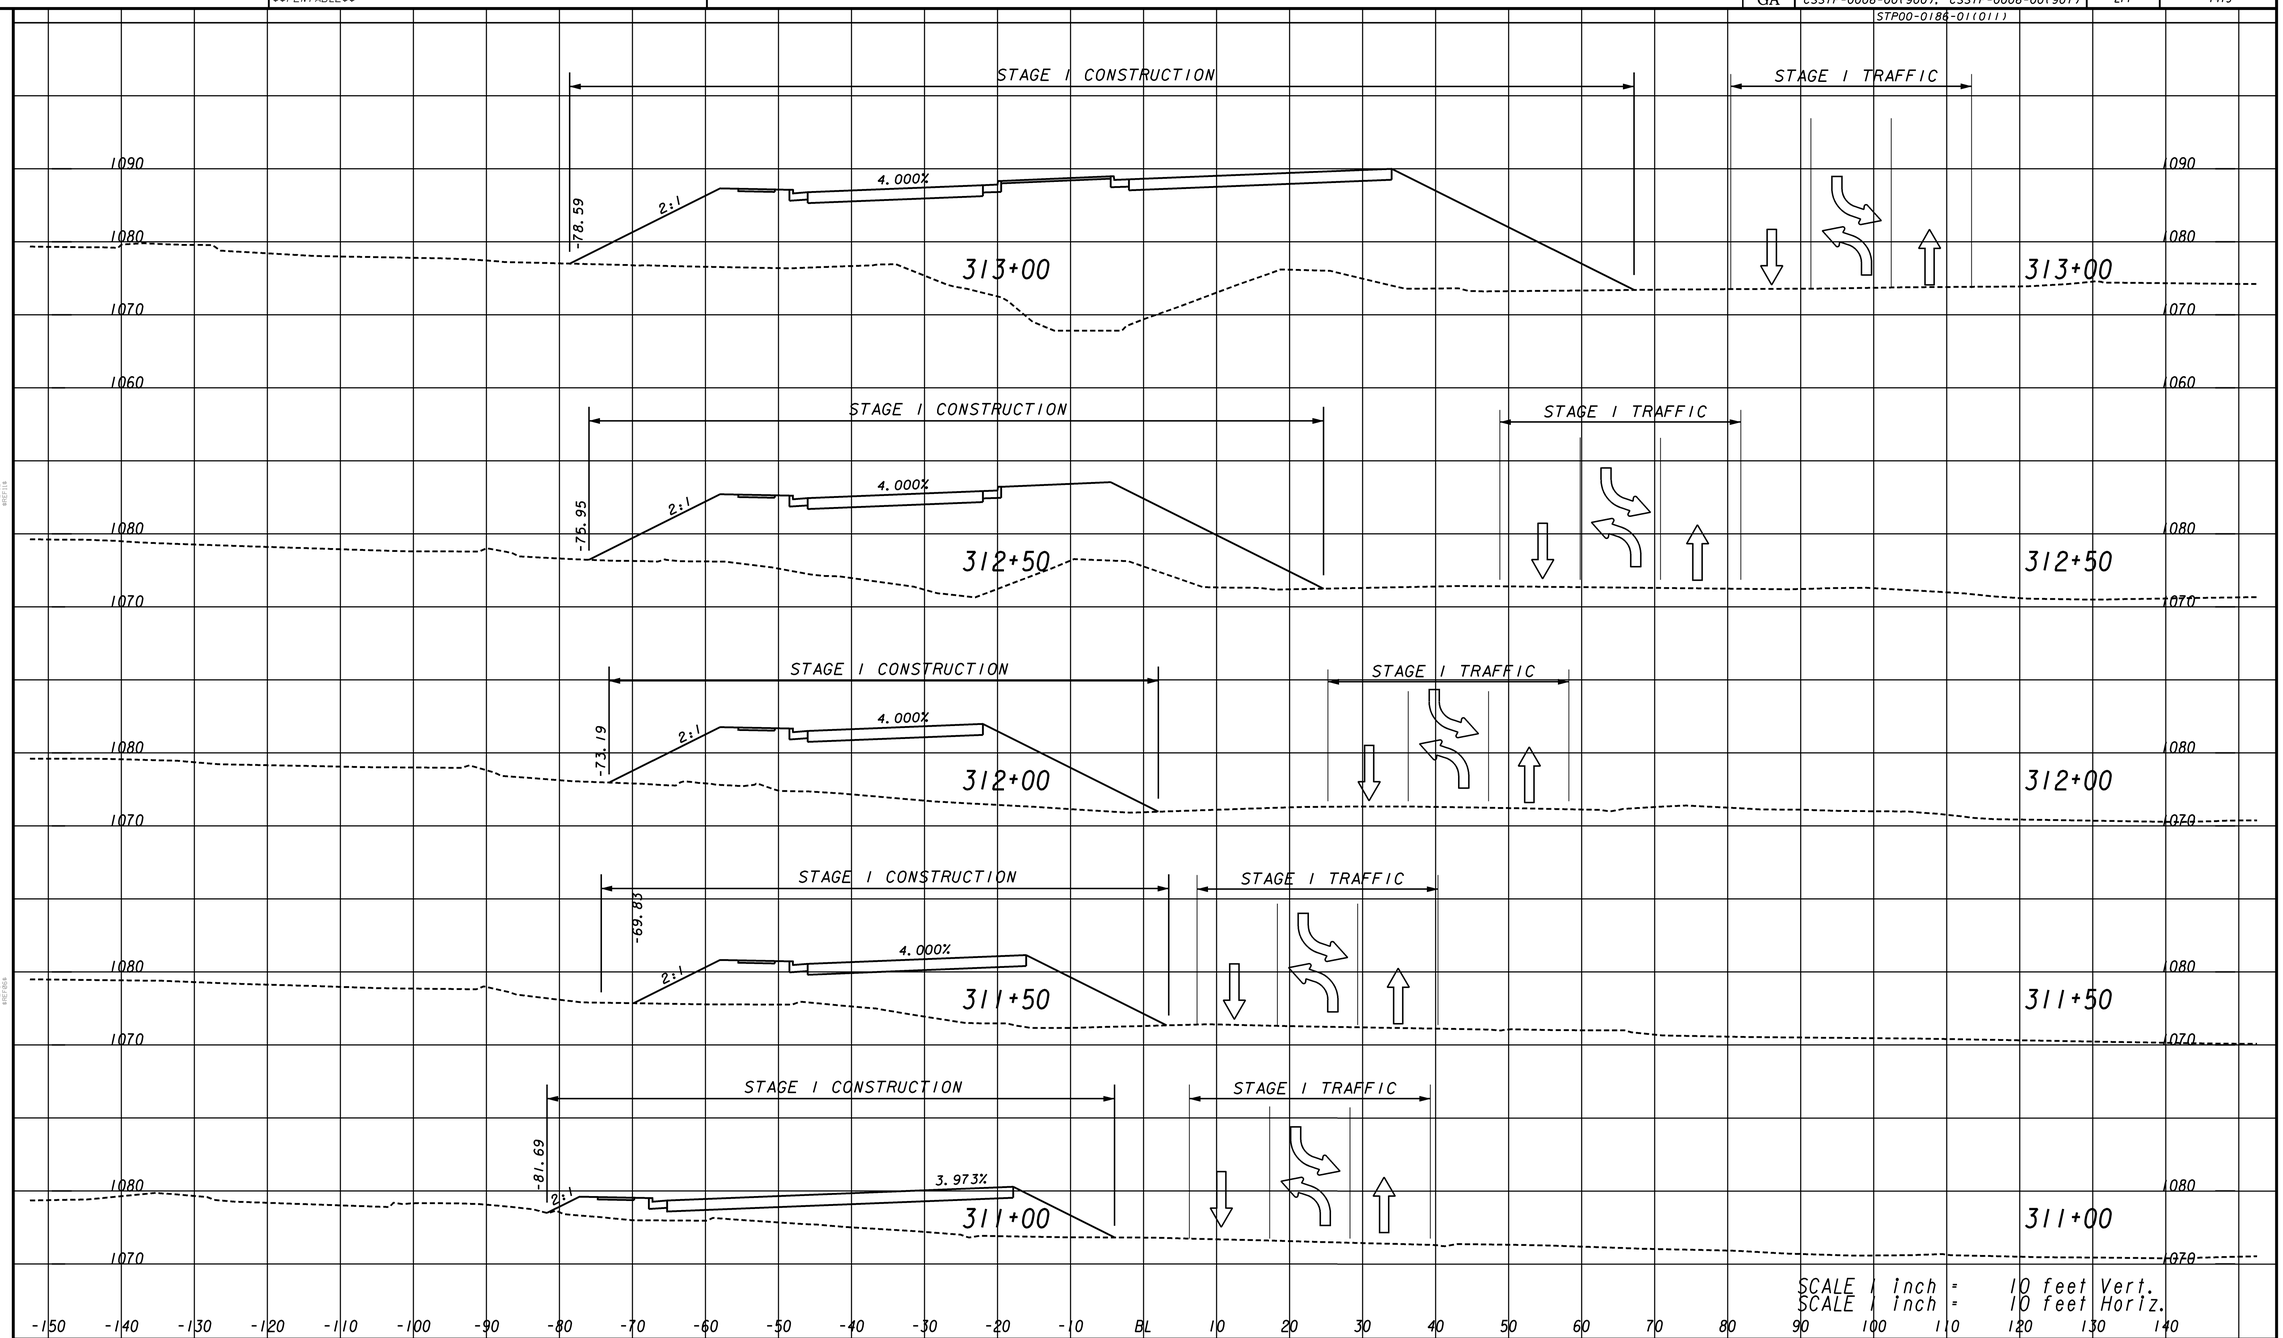


**GEORGIA**
DEPARTMENT OF TRANSPORTATION

SCALE IN FEET
0 10 20 40

REVISION DATES

STATE OF GEORGIA
DEPARTMENT OF TRANSPORTATION
OFFICE: PROGRAM DELIVERY

# CROSS SECTIONS
# FAIRBURN ROAD
# STAGE 1

DRAWING No. 19-073

3/1/2007 SUXSEW