DATE$$$	TIME$$$	PRF	P:\1528\1295\WORKING FILES\DGN\006900ST080.dgn	STATE	PROJECT NUMBER	SHEET NO.	TOTAL SHEETS
$USER$		$$PENTABLE$$		GA	CSSTP-0006-00(901), CSSTP-0006-00(900) STP00-0186-01(011)	278	1415

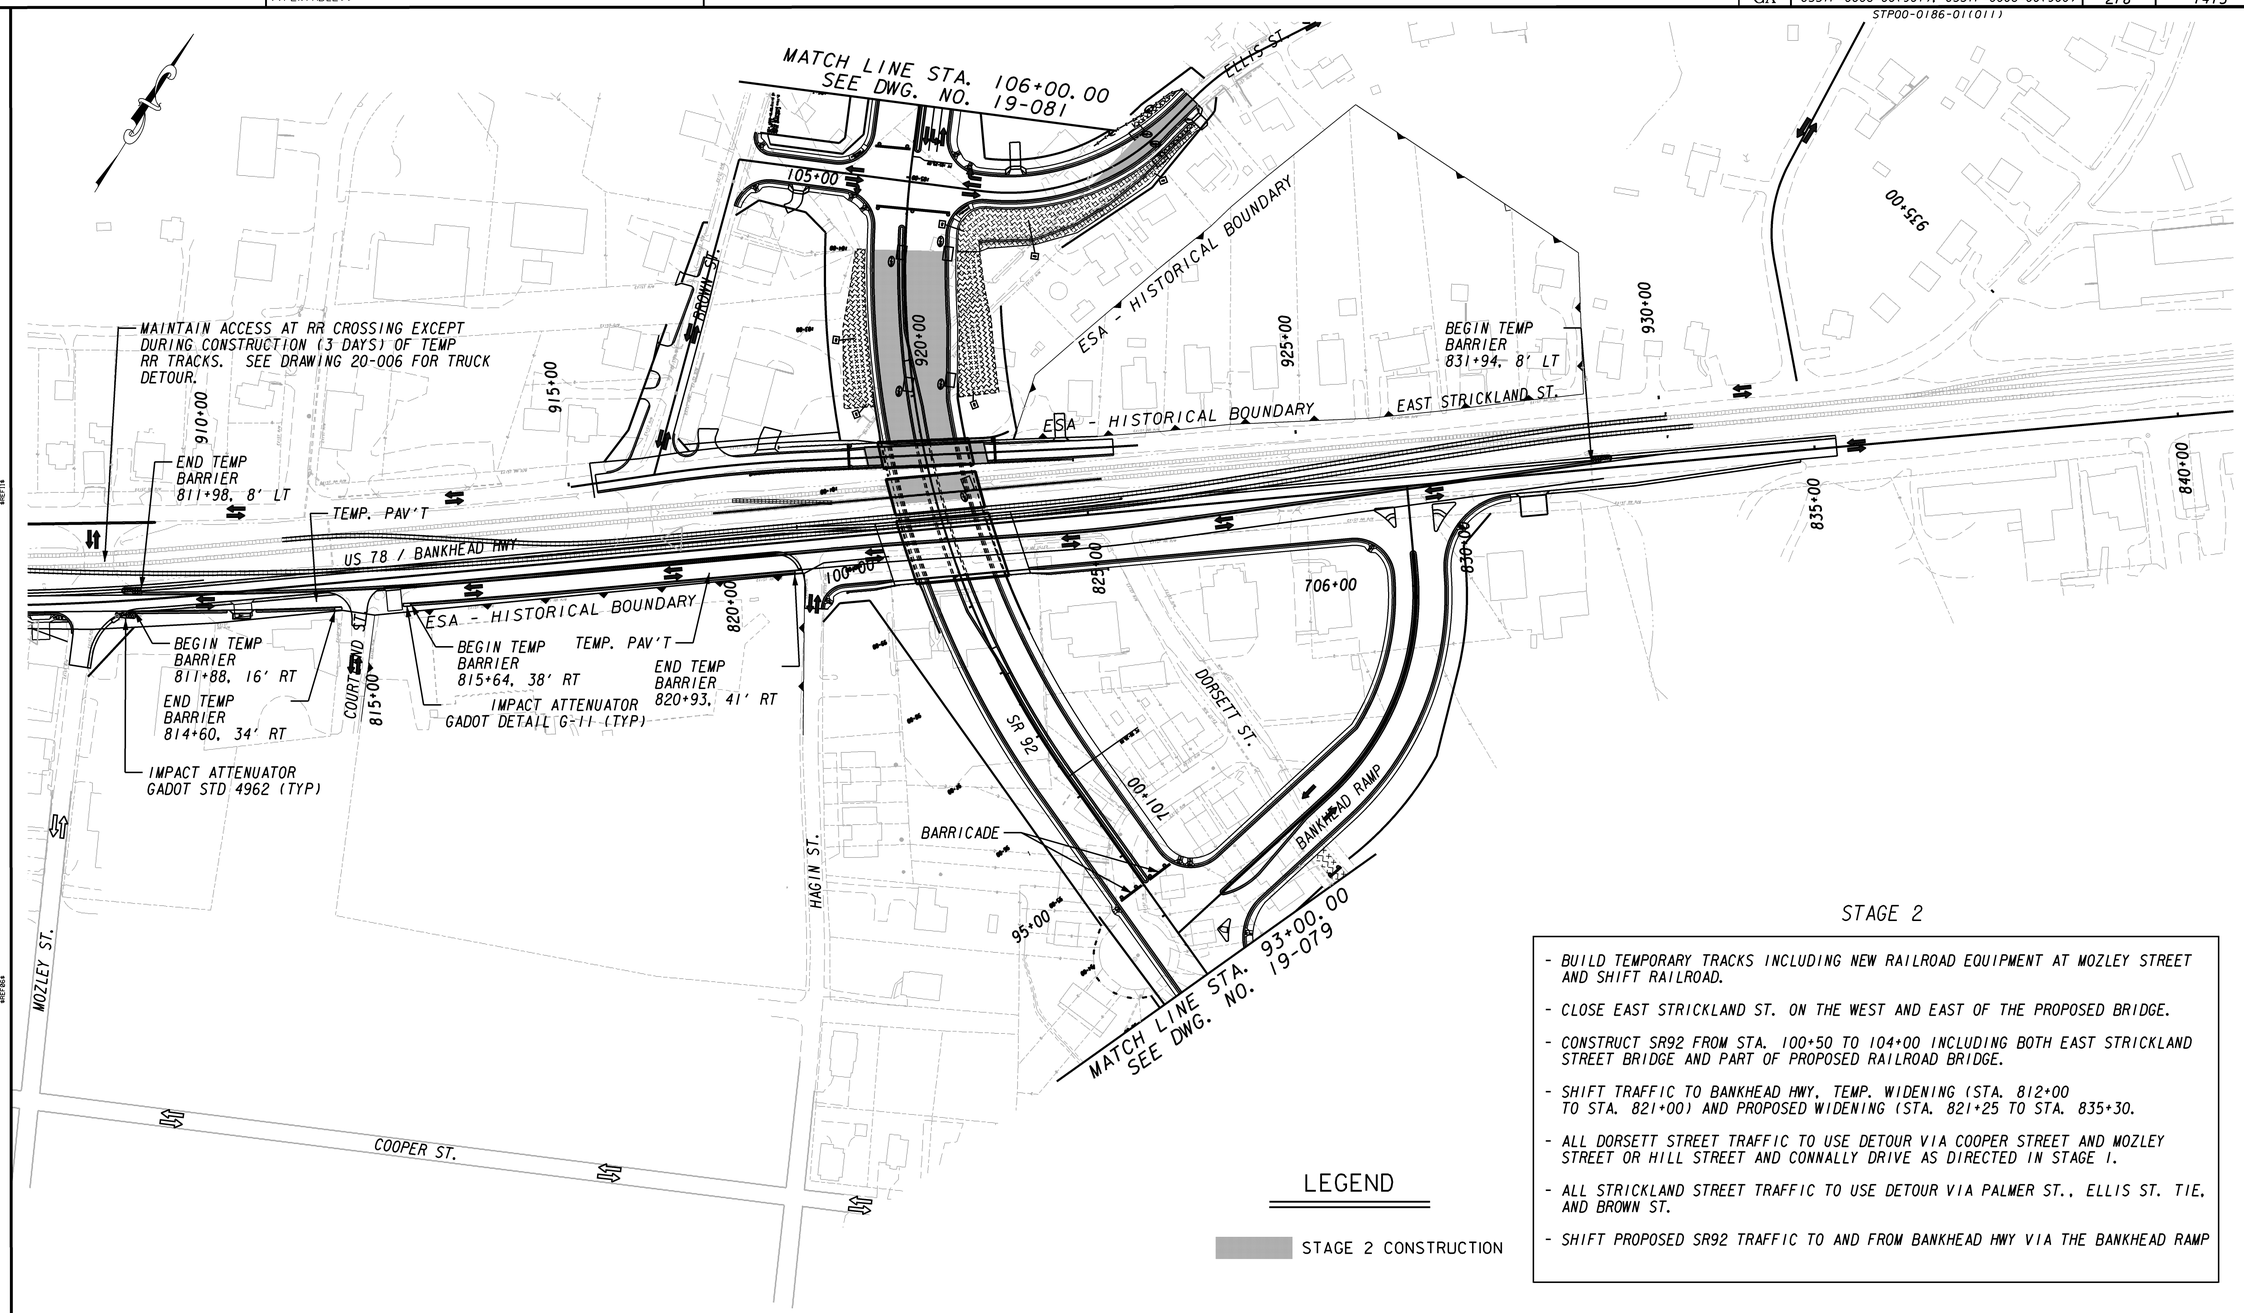

STAGE 2

- BUILD TEMPORARY TRACKS INCLUDING NEW RAILROAD EQUIPMENT AT MOZLEY STREET AND SHIFT RAILROAD.
- CLOSE EAST STRICKLAND ST. ON THE WEST AND EAST OF THE PROPOSED BRIDGE.
- CONSTRUCT SR92 FROM STA. 100+50 TO 104+00 INCLUDING BOTH EAST STRICKLAND STREET BRIDGE AND PART OF PROPOSED RAILROAD BRIDGE.
- SHIFT TRAFFIC TO BANKHEAD HWY. TEMP. WIDENING (STA. 812+00 TO STA. 821+00) AND PROPOSED WIDENING (STA. 821+25 TO STA. 835+30.
- ALL DORSETT STREET TRAFFIC TO USE DETOUR VIA COOPER STREET AND MOZLEY STREET OR HILL STREET AND CONNALLY DRIVE AS DIRECTED IN STAGE 1.
- ALL STRICKLAND STREET TRAFFIC TO USE DETOUR VIA PALMER ST., ELLIS ST. TIE, AND BROWN ST.
- SHIFT PROPOSED SR92 TRAFFIC TO AND FROM BANKHEAD HWY VIA THE BANKHEAD RAMP

LEGEND

STAGE 2 CONSTRUCTION

PROPERTY AND EXISTING R/W LINE
REQUIRED R/W LINE
CONSTRUCTION LIMITS
EASEMENT FOR CONSTR & MAINTENANCE OF SLOPES
EASEMENT FOR CONSTR OF SLOPES
EASEMENT FOR CONSTR OF DRIVES

BEGIN LIMIT OF ACCESS.....BLA
END LIMIT OF ACCESS.....ELA
LIMIT OF ACCESS
REQ'D R/W & LIMIT OF ACCESS

GEORGIA DEPARTMENT OF TRANSPORTATION

URS
400 NORTHPARK TOWN CENTER
1000 ABERNATHY ROAD, N.E., SUITE 900
ATLANTA, GEORGIA 30328
TEL: (678) 808-8800 FAX: (678) 808-8400

SCALE IN FEET
0 100 200 400

REVISION DATES

STATE OF GEORGIA
DEPARTMENT OF TRANSPORTATION
OFFICE: PROGRAM DELIVERY

CONSTRUCTION STAGING PLAN STAGE 2

SR 92 RELOCATION AND WIDENING

DRAWING No. 19-080

1/5/2009 GPLM