DATE$$$	TIME$$$	PRF	DGN	STATE	PROJECT NUMBER	SHEET NO.	TOTAL SHEETS
$USER$		$$PENTABLE$$		GA	CSSTP-0006-00(900), CSSTP-0006-00(901)	356	1415
					STP00-0186-01(011)		

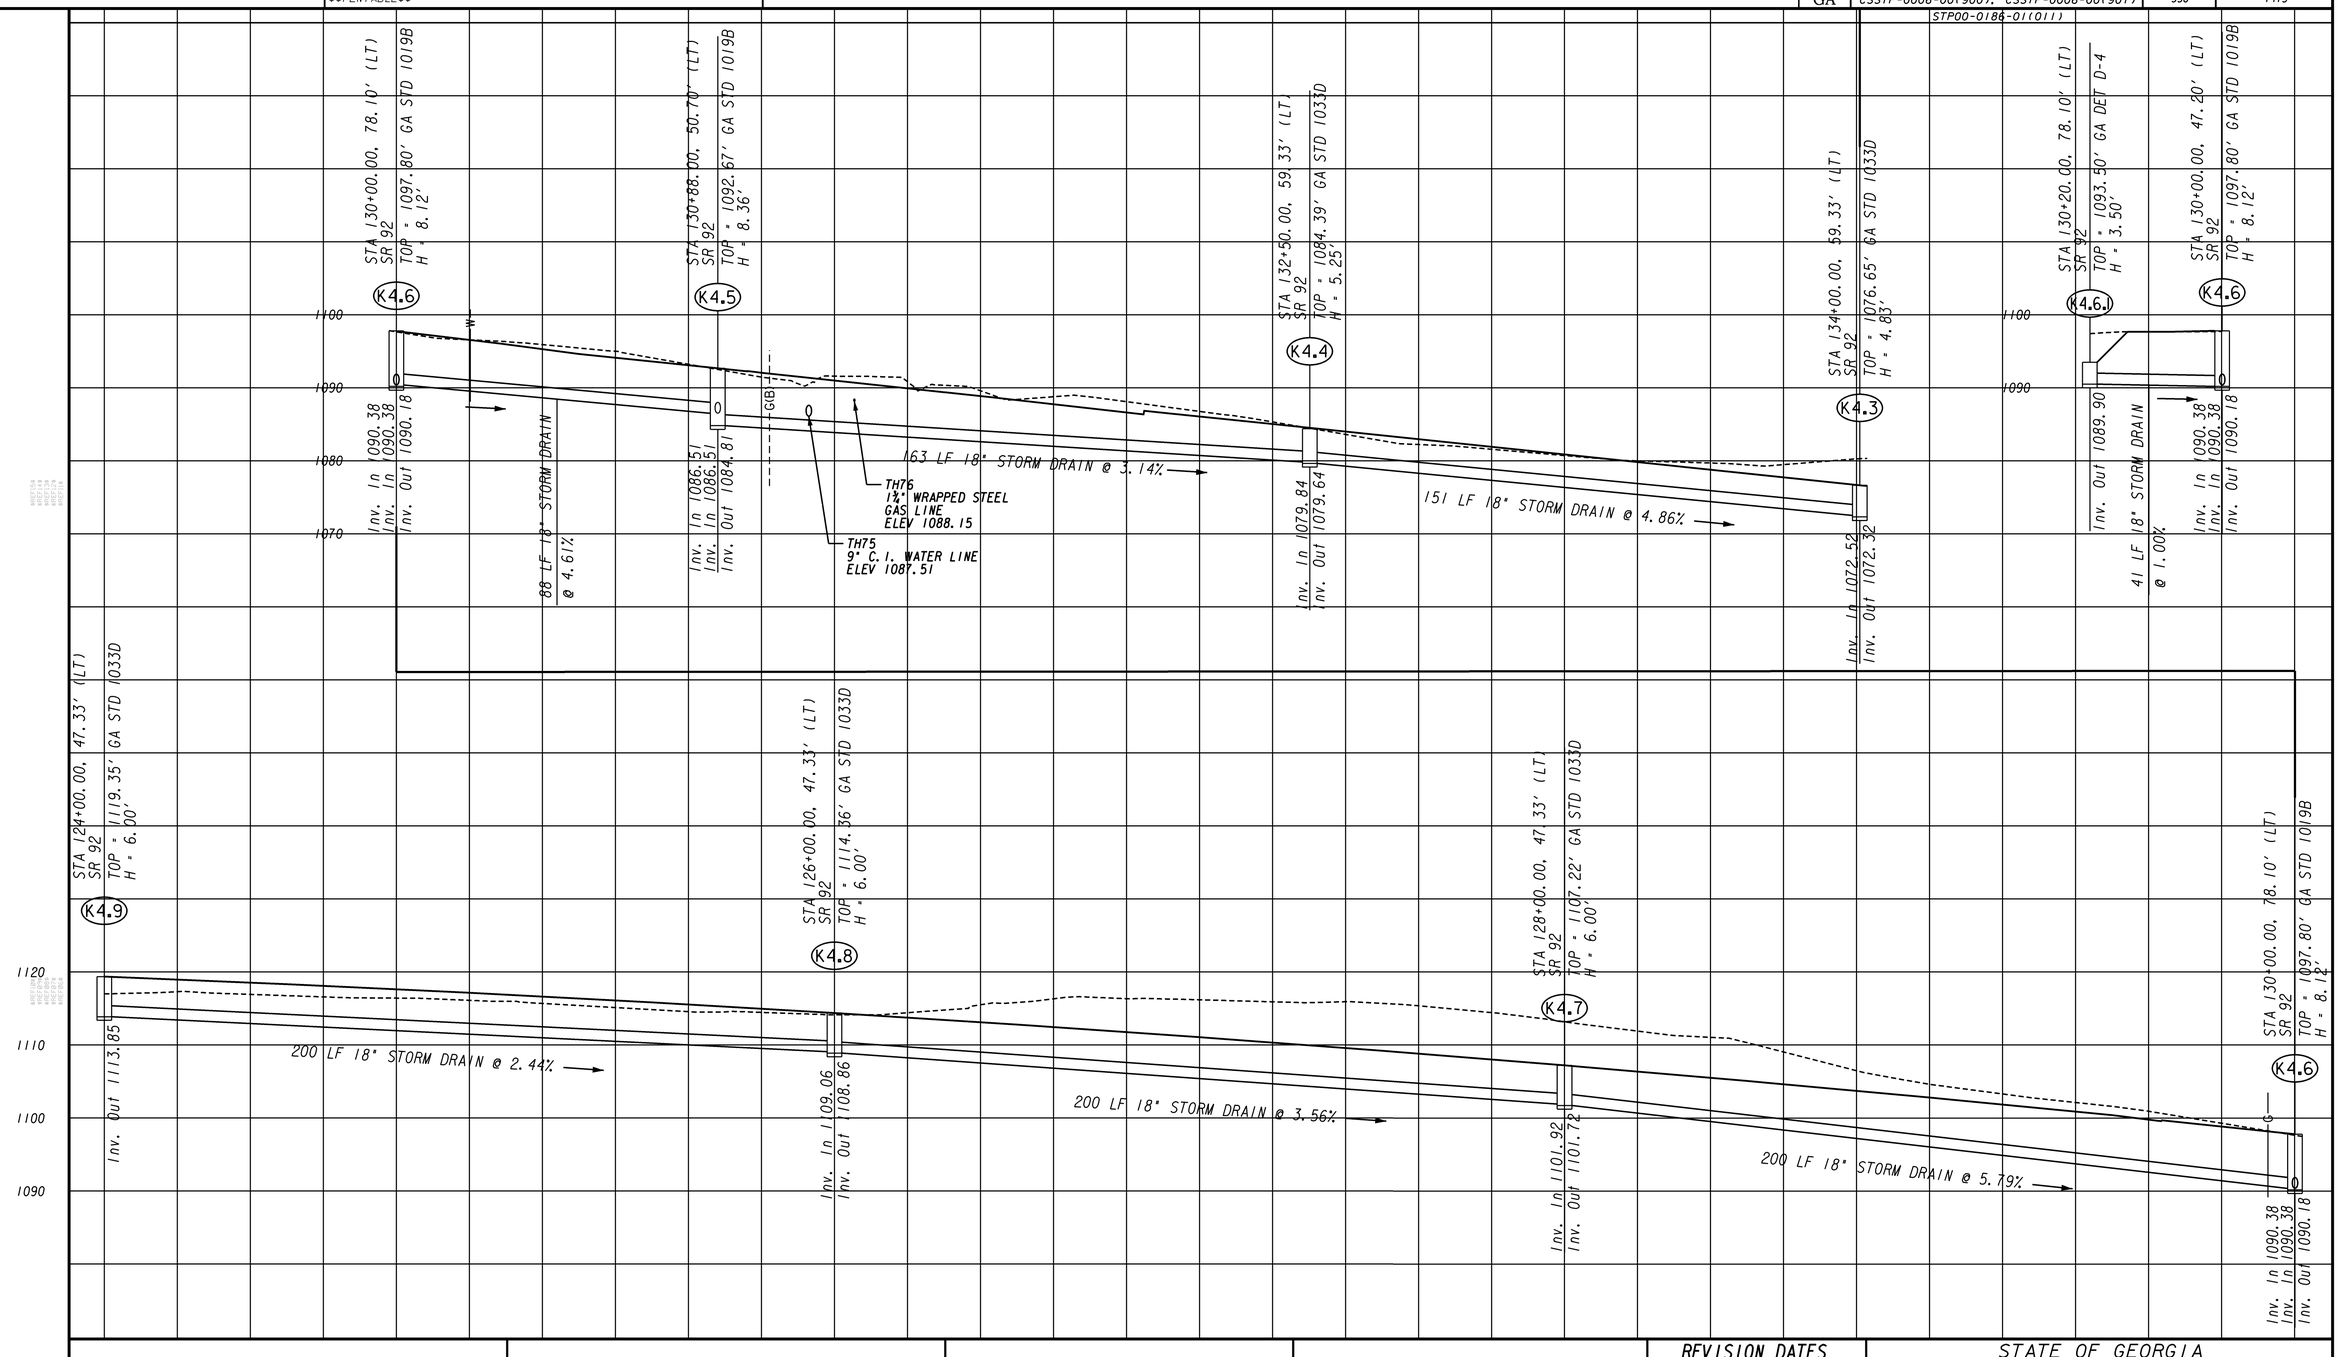

GEORGIA
DEPARTMENT OF TRANSPORTATION

SCALE:
1" = 20' HORIZ.
1" = 10' VERT

REVISION DATES		

STATE OF GEORGIA
DEPARTMENT OF TRANSPORTATION
OFFICE: PROGRAM DELIVERY

DRAINAGE PROFILES

DRAWING No. 22-006

3/1/2007 SUXSEW