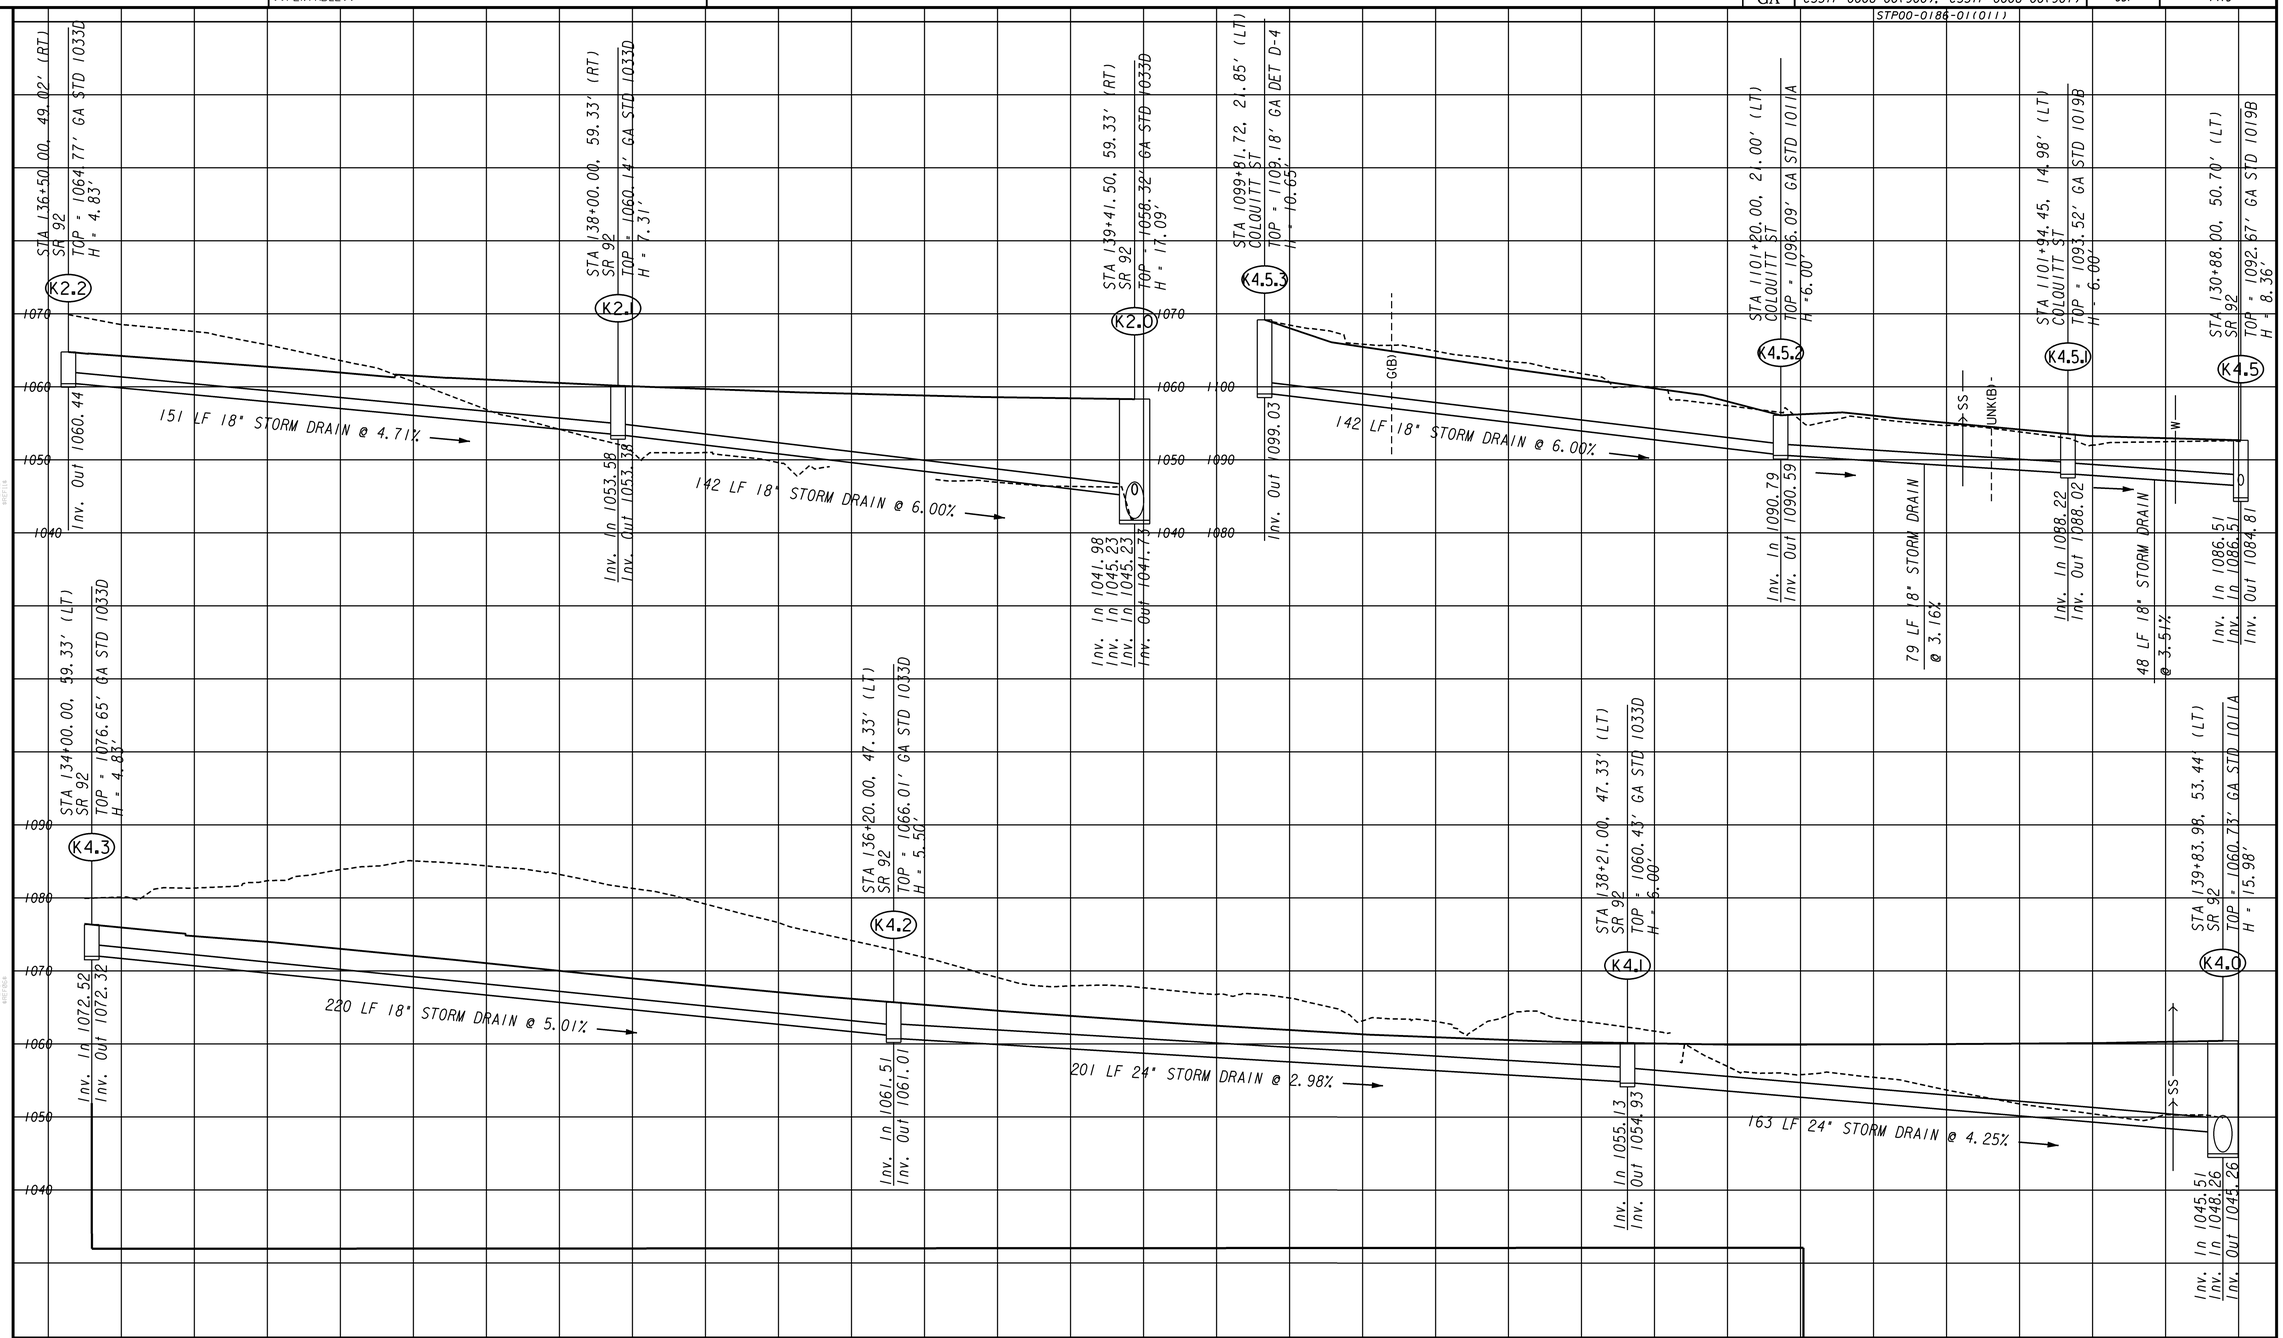

GEORGIA
DEPARTMENT OF TRANSPORTATION

SCALE:
1" = 20' HORIZ.
1" = 10' VERT

REVISION DATES

STATE OF GEORGIA
DEPARTMENT OF TRANSPORTATION
OFFICE: PROGRAM DELIVERY

DRAINAGE PROFILES

DRAWING No.
22-007

3/1/2007 SUXSEW