DATE$$$ TIME$$$ PRF DGN
$USER$ $$PENTABLE$$

STATE	PROJECT NUMBER	SHEET NO.	TOTAL SHEETS
GA	CSSTP-0006-00(900), CSSTP-0006-00(901) STP00-0186-01(011)	364	1415

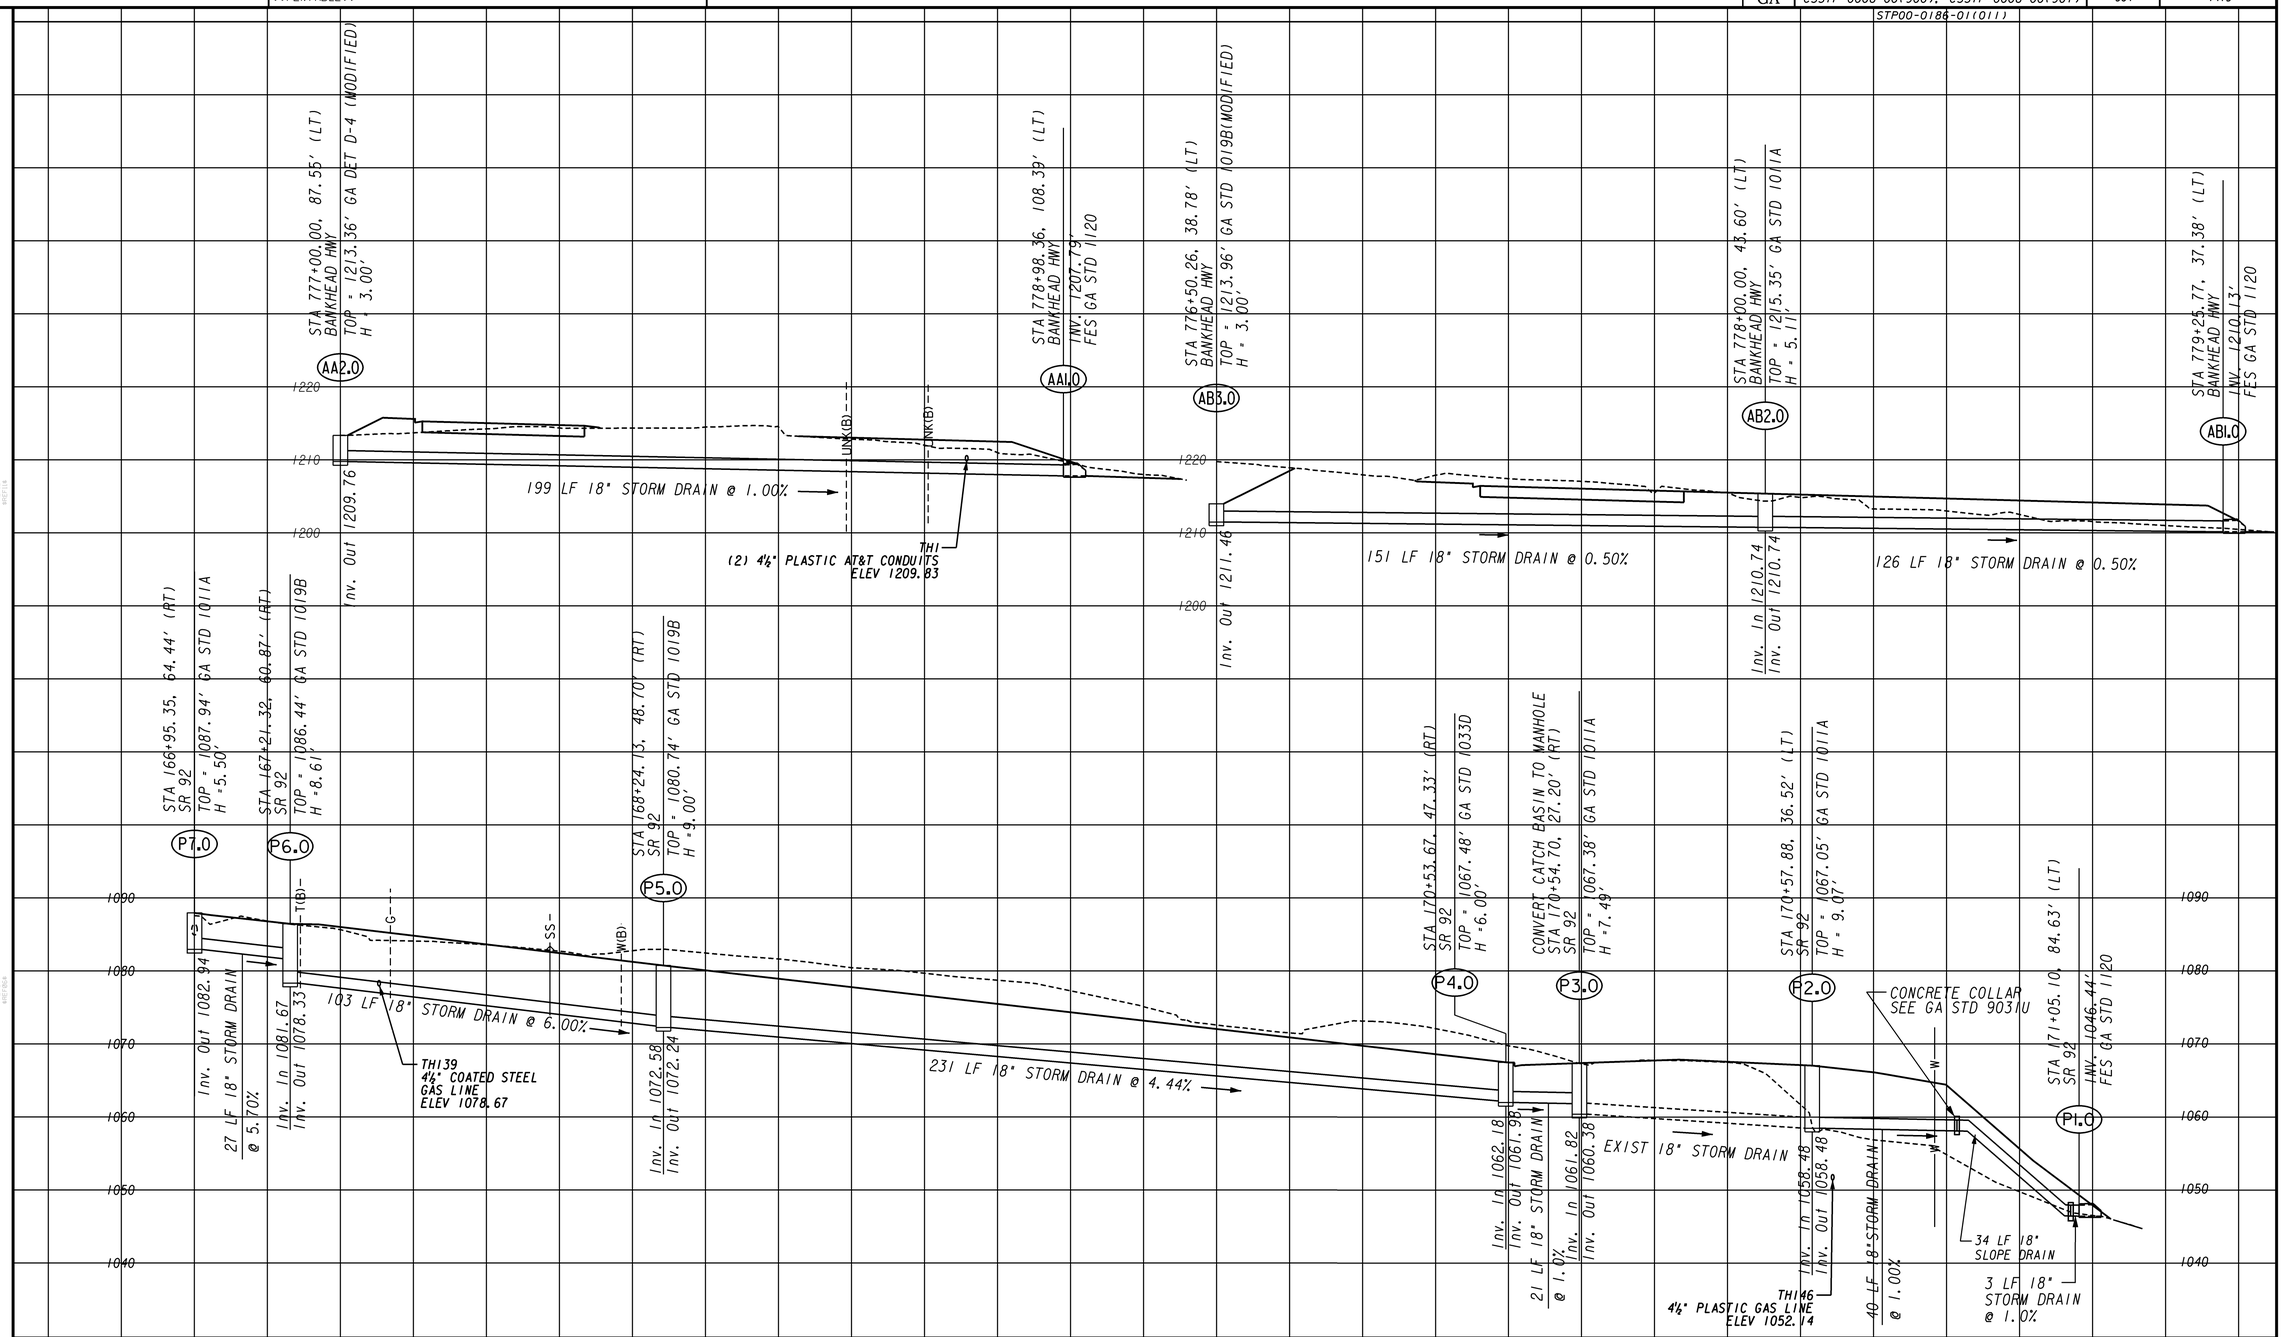

GEORGIA
DEPARTMENT OF TRANSPORTATION

SCALE:
1" = 20' HORIZ.
1" = 10' VERT

REVISION DATES

STATE OF GEORGIA
DEPARTMENT OF TRANSPORTATION
OFFICE: PROGRAM DELIVERY

DRAINAGE PROFILES

DRAWING No. 22-014

3/1/2007 SUXSEW