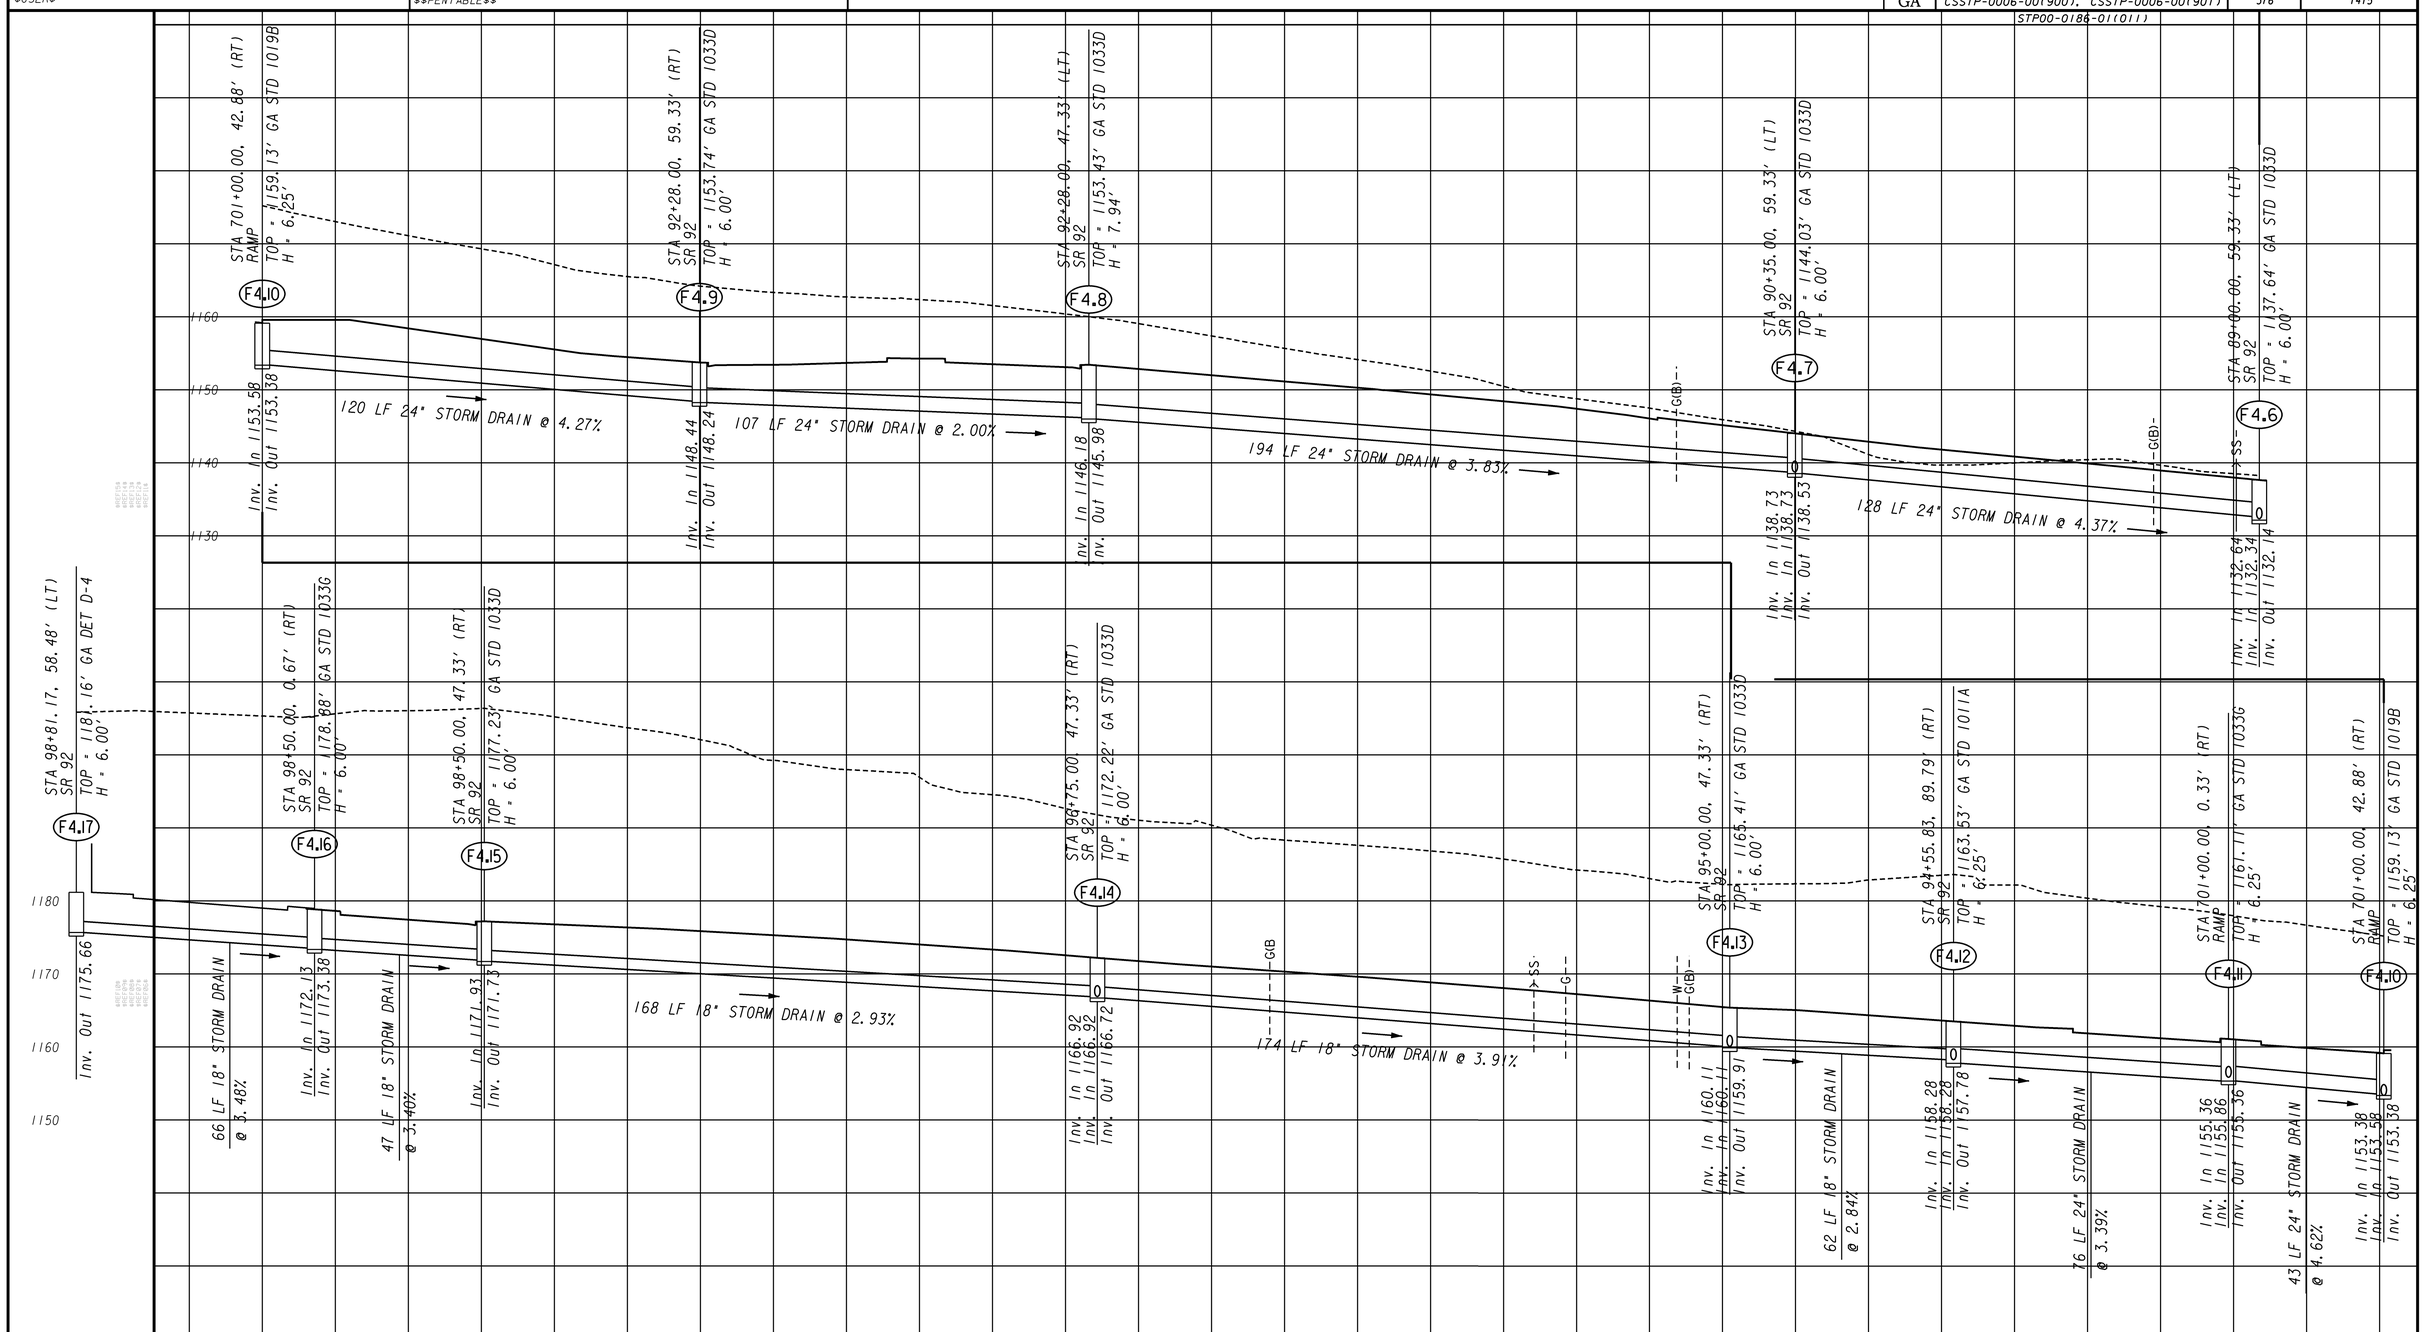

GEORGIA
DEPARTMENT OF TRANSPORTATION

SCALE:
1" = 20' HORIZ.
1" = 10' VERT

REVISION DATES

STATE OF GEORGIA
DEPARTMENT OF TRANSPORTATION
OFFICE: PROGRAM DELIVERY

DRAINAGE PROFILES

DRAWING No. 22-026