DATE$$$	TIME$$$	PRF	P:\1528\1295\WORKING FILES\DGN\006900XS01_SR92.dgn	STATE	PROJECT NUMBER	SHEET NO.	TOTAL SHEETS
$USER$		$$PENTABLE$$		GA	CSSTP-0006-00(900), CSSTP-0006-00(901)	420	1415
					STP00-0186-01(011)		

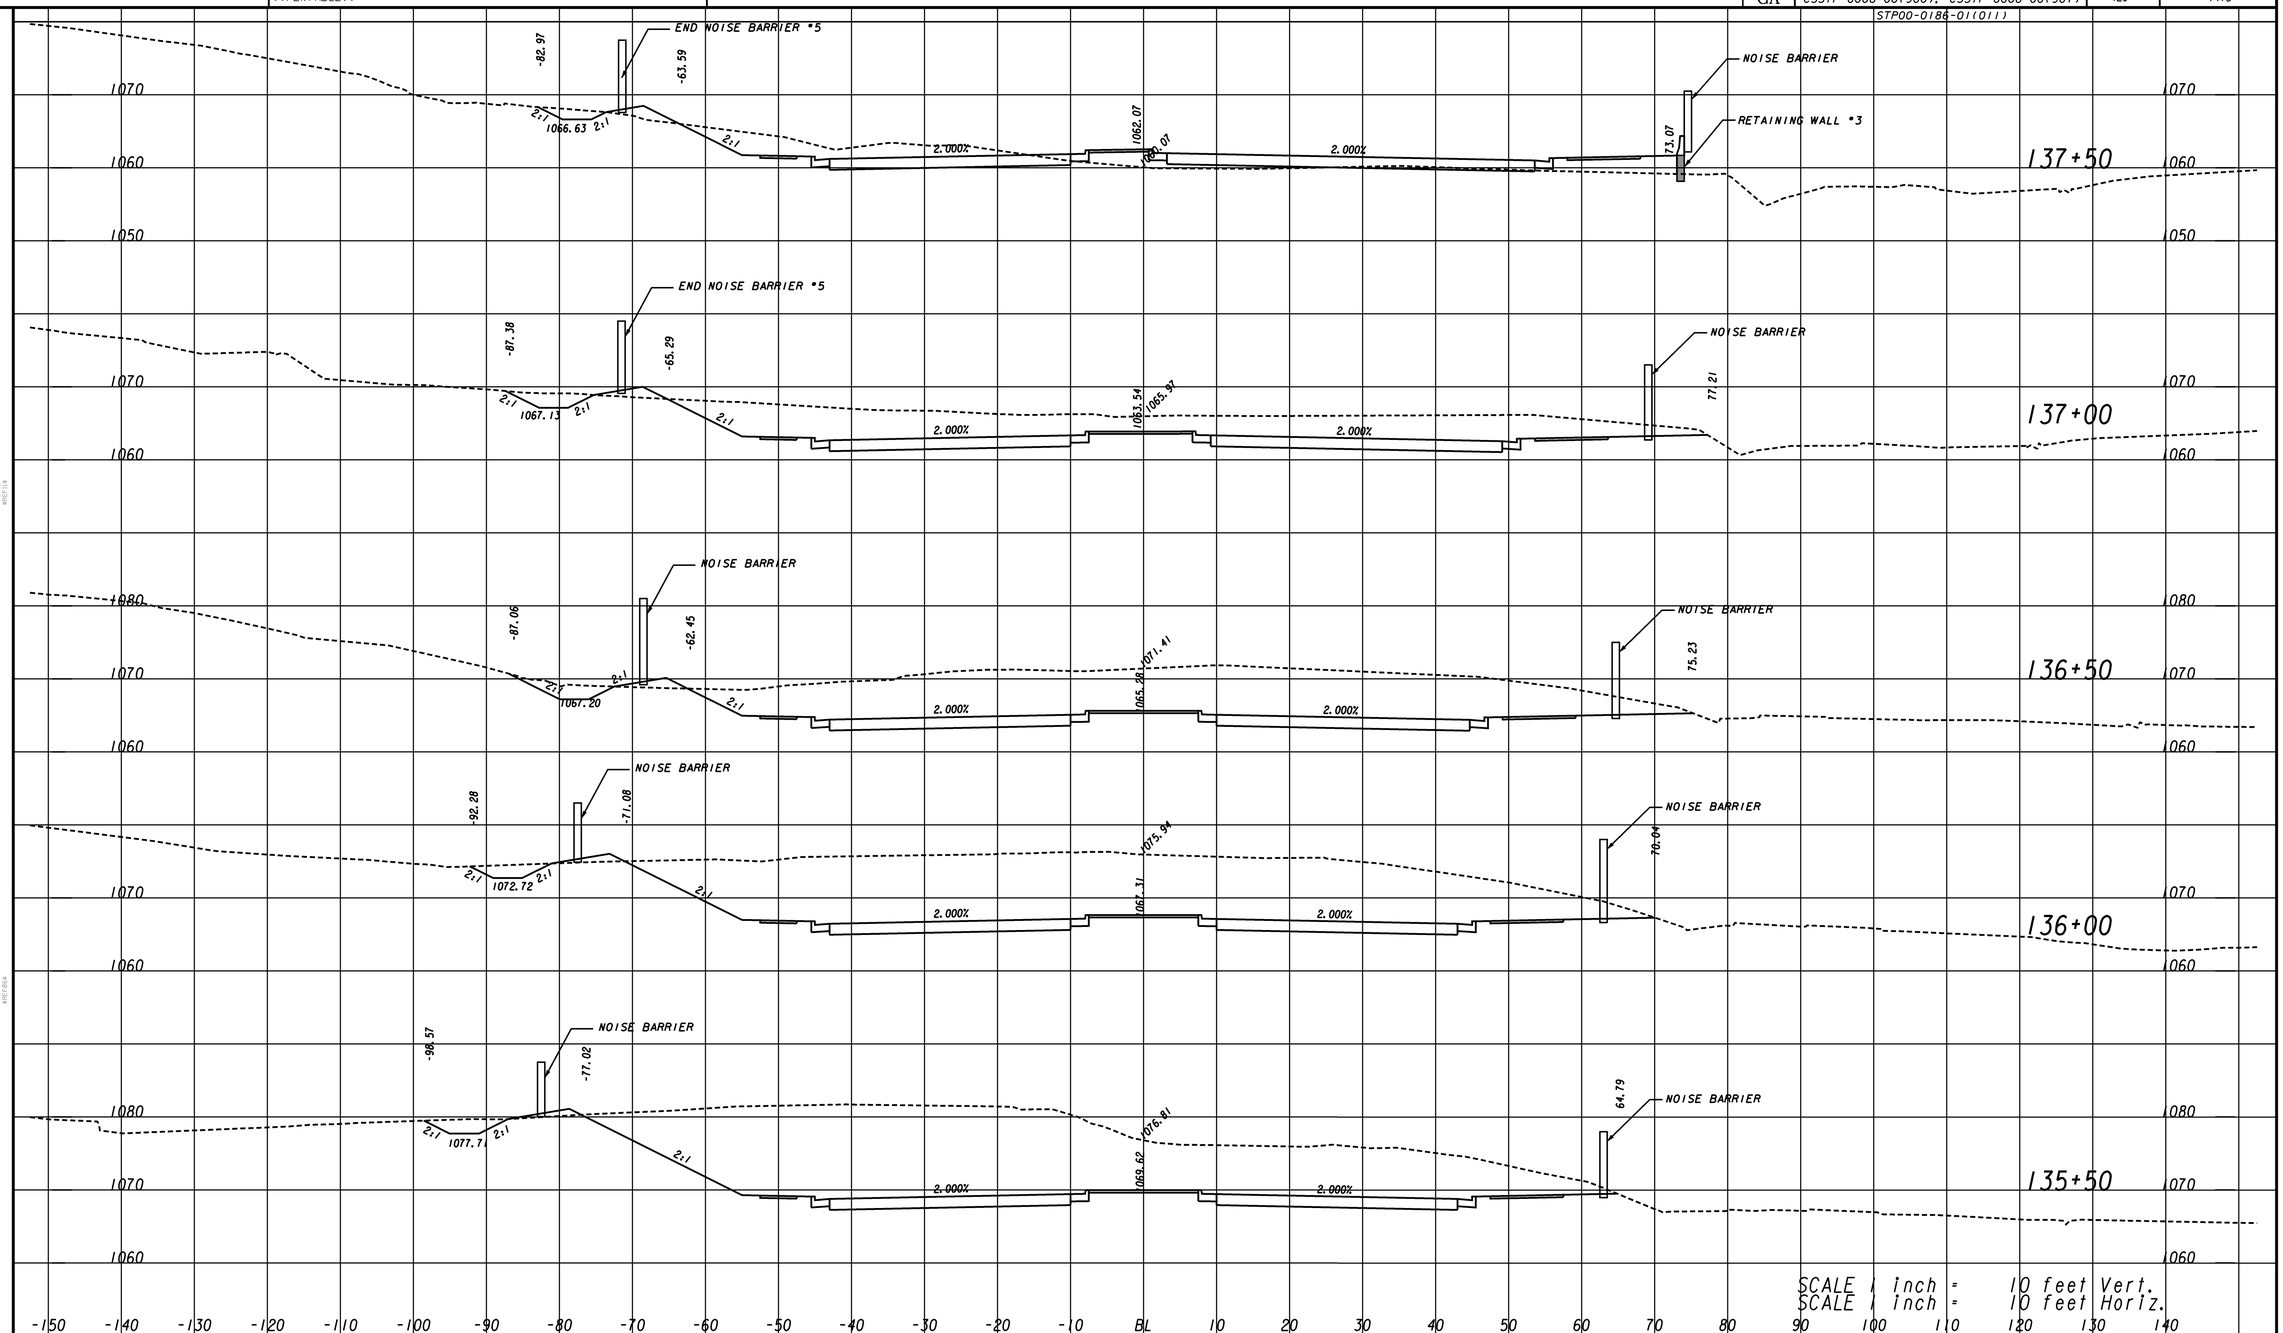

GEORGIA
DEPARTMENT OF TRANSPORTATION

SCALE IN FEET
0 10 20 40

REVISION DATES

STATE OF GEORGIA
DEPARTMENT OF TRANSPORTATION
OFFICE: PROGRAM DELIVERY

CROSS SECTIONS
SR 92

DRAWING No.
23-037

3/11/2007 SUXSEW