DATE$$$	TIME$$$	PRF	DGN	STATE	PROJECT NUMBER	SHEET NO.	TOTAL SHEETS
$USER$		$$PENTABLE$$		GA	CSSTP-0006-00(900)	847	1415

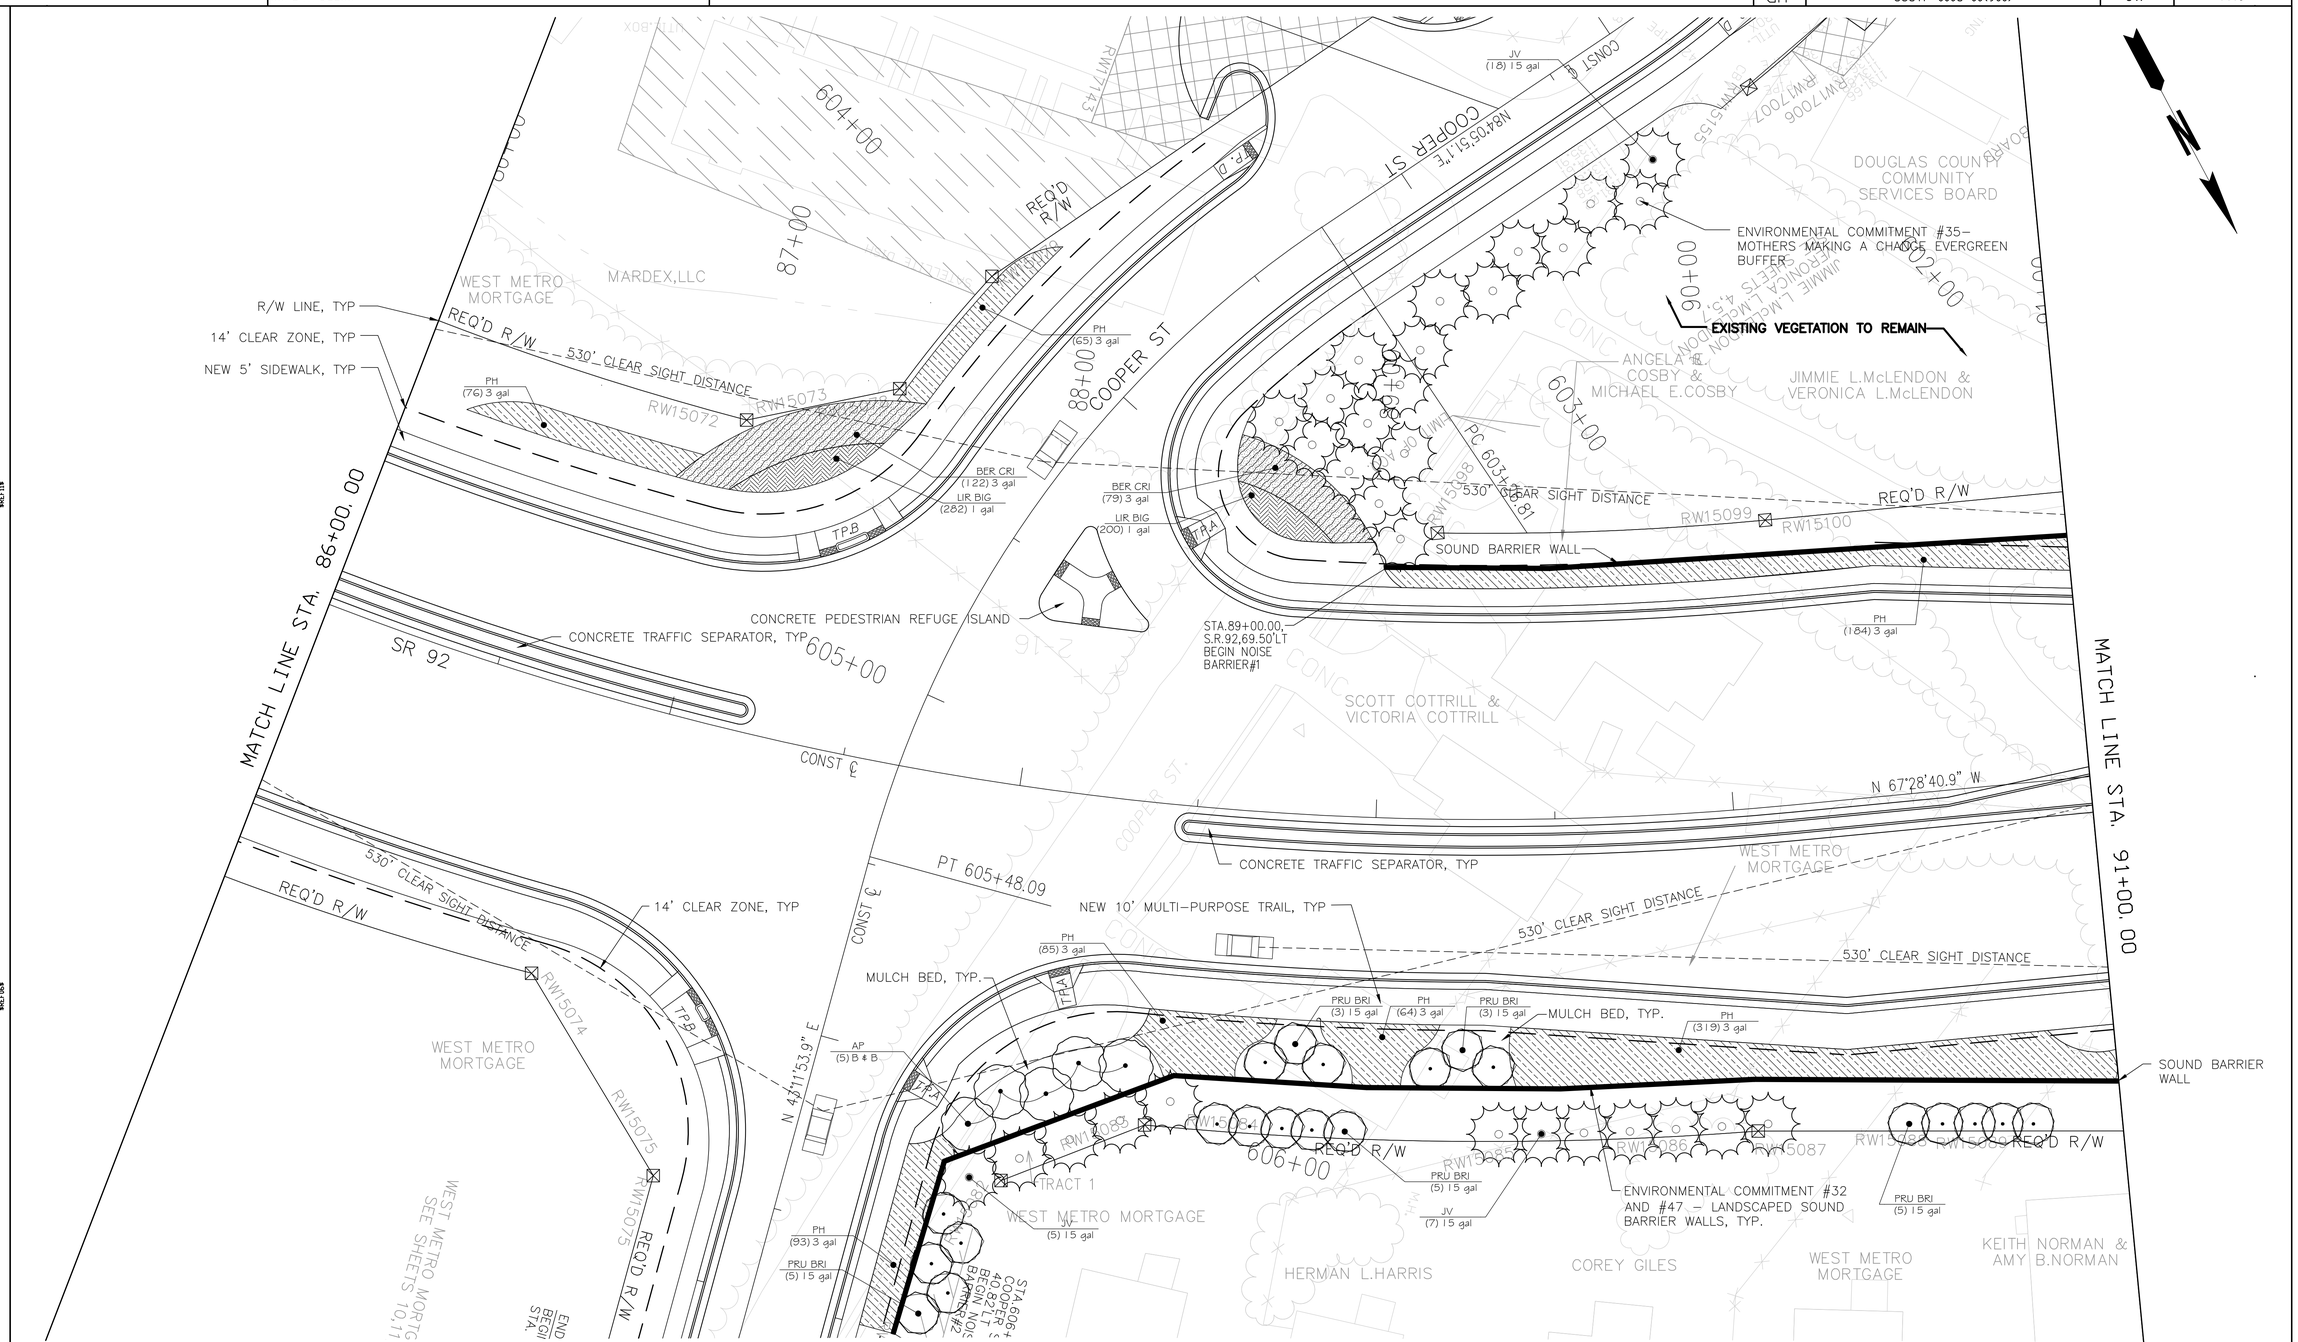

PROPERTY AND EXISTING R/W LINE	℞
REQUIRED R/W LINE	
CONSTRUCTION LIMITS	C F
14' CLEAR ZONE LINE	
CLEAR SIGHT DISTANCE LINE	

BEGIN LIMIT OF ACCESS.....BLA	
END LIMIT OF ACCESS.....ELA	
LIMIT OF ACCESS	
REQ'D R/W & LIMIT OF ACCESS	

GEORGIA
DEPARTMENT
OF
TRANSPORTATION

URS
400 NORTHPARK TOWN CENTER
1000 ABERNATHY ROAD, N.E., SUITE 900
ATLANTA, GEORGIA 30328
TEL: (678) 808-8800 FAX: (678) 808-8400

SCALE IN FEET
0 20 40 80

REVISION DATES

STATE OF GEORGIA
DEPARTMENT OF TRANSPORTATION
OFFICE: PROGRAM DELIVERY

LANDSCAPE PLAN

SR 92 RELOCATION & WIDENING

DRAWING No.
29-015

1/5/2009 CPLN