DATE$$$	TIME$$$	PRF	DGN	STATE	PROJECT NUMBER	SHEET NO.	TOTAL SHEETS
$USER$		$$PENTABLE$$		GA	CSSTP-0006-00(900)	855	1415

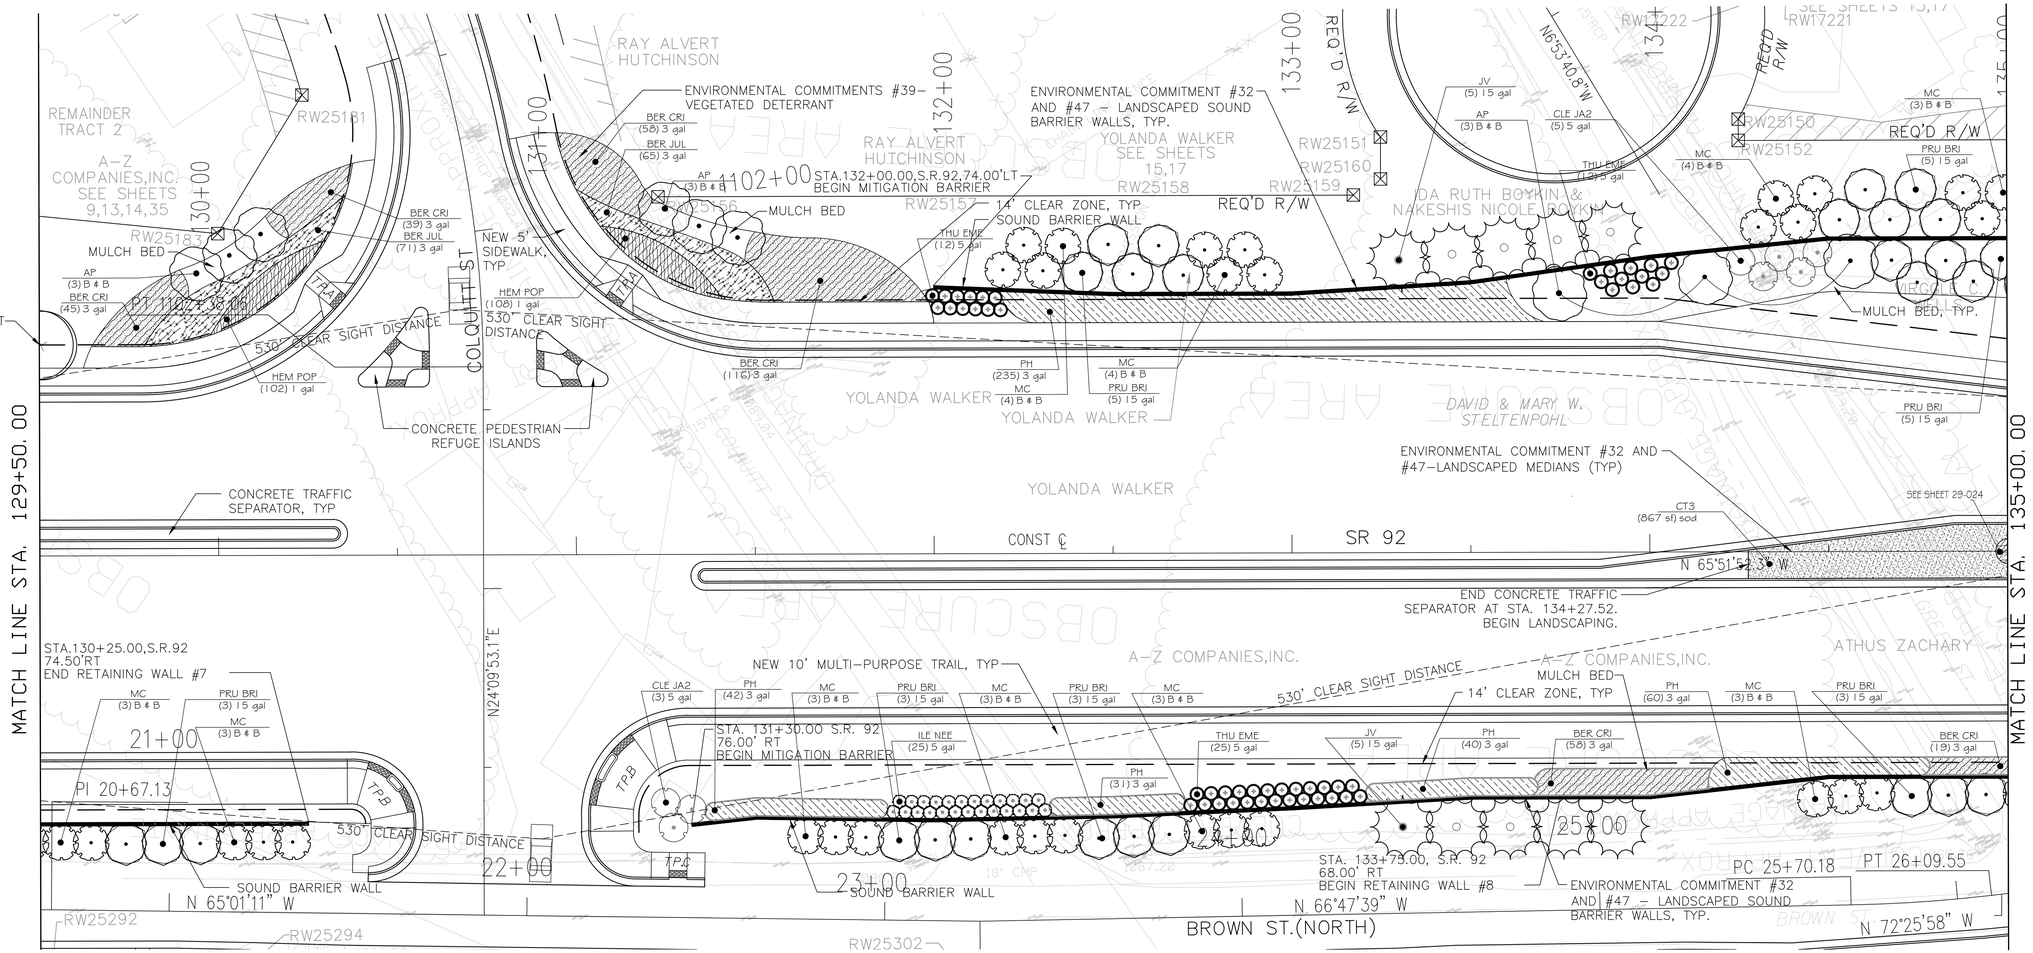

PROPERTY AND EXISTING R/W LINE	BEGIN LIMIT OF ACCESS.....BLA	GEORGIA DEPARTMENT OF TRANSPORTATION	URS 400 NORTHPARK TOWN CENTER 1000 ABERNATHY ROAD, N.E., SUITE 900 ATLANTA, GEORGIA 30328 TEL: (678) 808-8800 FAX: (678) 808-8400
REQUIRED R/W LINE	END LIMIT OF ACCESS.....ELA		SCALE IN FEET 0 20 40 80
CONSTRUCTION LIMITS	LIMIT OF ACCESS		
14' CLEAR ZONE LINE	REQ'D R/W & LIMIT OF ACCESS		
CLEAR SIGHT DISTANCE LINE			

REVISION DATES

STATE OF GEORGIA
DEPARTMENT OF TRANSPORTATION
OFFICE: PROGRAM DELIVERY

LANDSCAPE PLAN

SR 92 RELOCATION & WIDENING

DRAWING No. 29-023

1/5/2009 CPLN