VOID

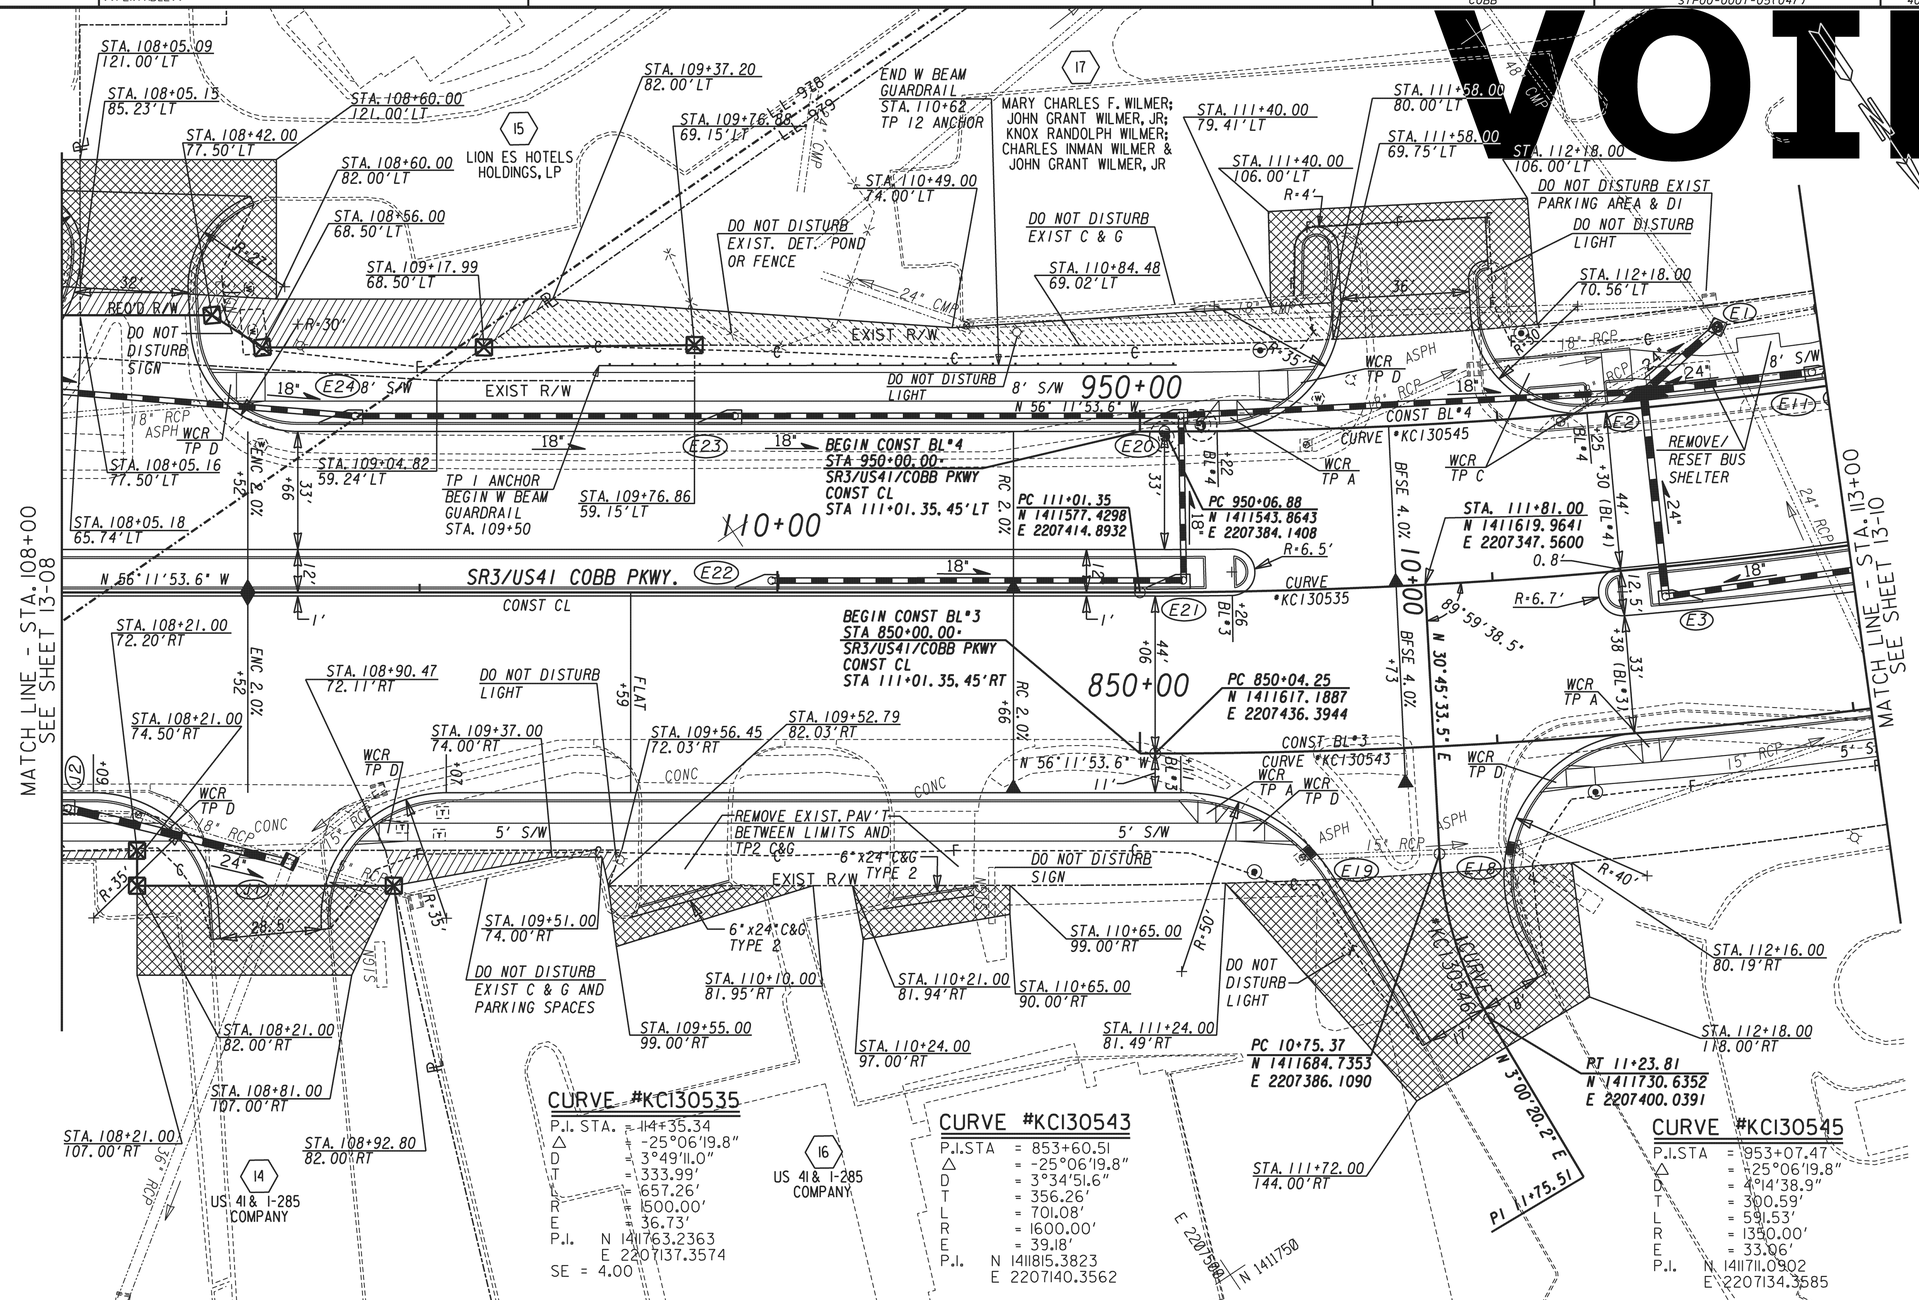

PROPERTY AND EXISTING R/W LINE
REQUIRED R/W LINE
CONSTRUCTION LIMITS
EASEMENT FOR CONSTR & MAINTENANCE OF SLOPES
EASEMENT FOR CONSTR OF SLOPES
EASEMENT FOR CONSTR OF DRIVES

BEGIN LIMIT OF ACCESS.....BLA
END LIMIT OF ACCESS.....ELA
LIMIT OF ACCESS
REQ'D. R/W AND LIMIT OF ACCESS

Moreland Altobelli Associates, Inc.
(770) 263-5945

DESIGNED BY:
DRAWN BY:
CHECKED BY:
SUPERVISED BY:

20 0 20 40 60FT.
SCALE: 1"=20'

REVISION DATES

STATE OF GEORGIA
DEPARTMENT OF TRANSPORTATION
OFFICE: URBAN DESIGN

MAINLINE PLAN
SR 3/US 41 COBB PKWY.

STA. 108+00 TO STA. 113+00

DRAWING No. 13-009

...\721152\plans\721152cp09.dgn 5/12/2013 11:09:56 PM