DATETIME$$$$	TIME$$$$	PRF	DGN	COUNTY	PROJECT NUMBER	SHEET NO.	TOTAL SHEETS
$USER$		$$PENTABLE$$		COBB	STP00-0001-05(047)	227	456

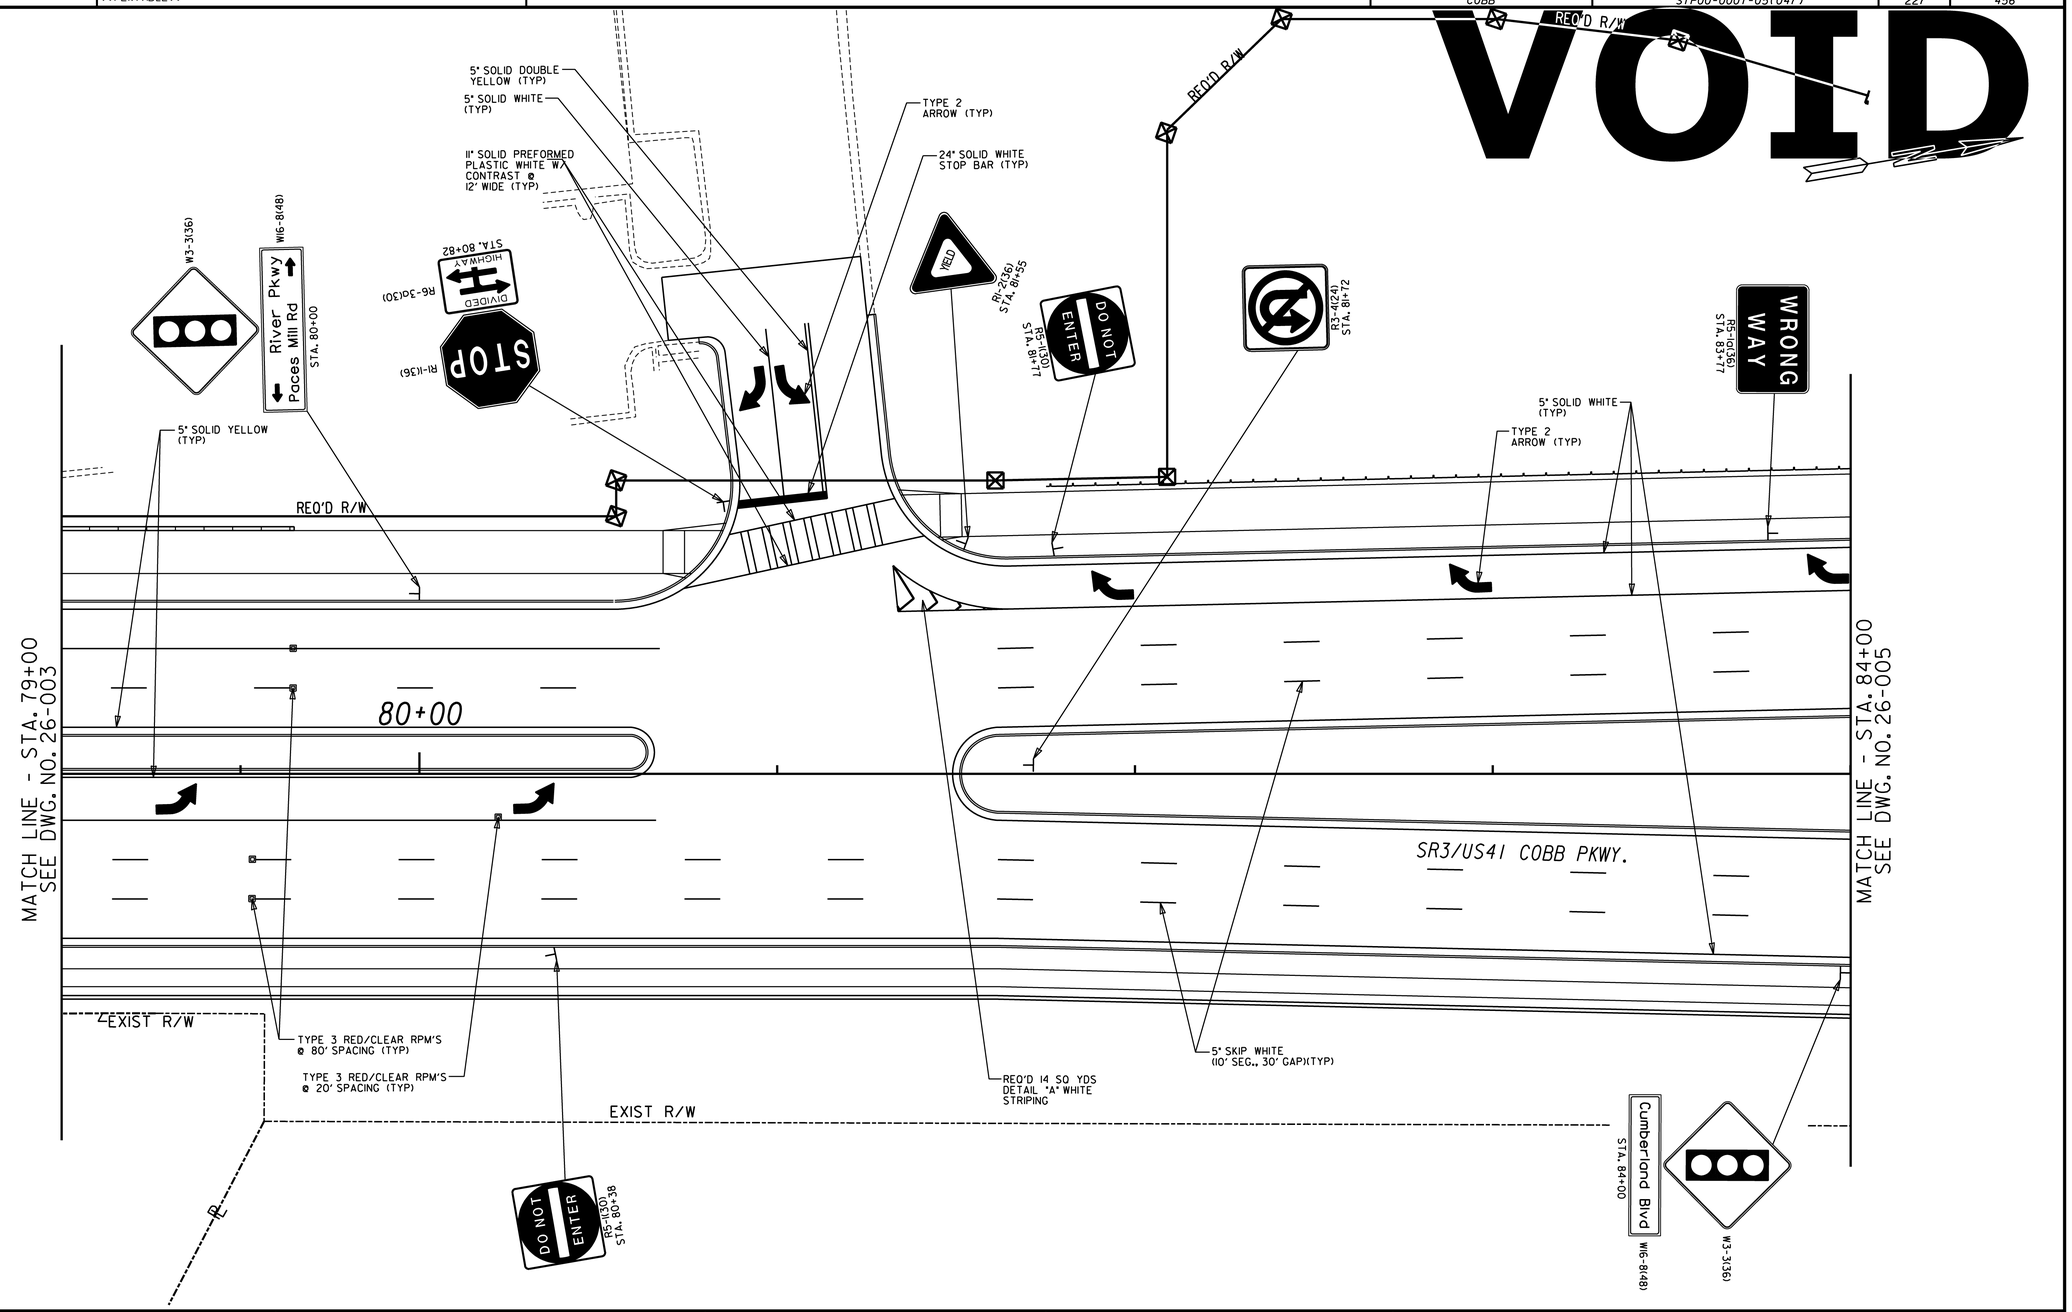

PROPERTY AND EXISTING R/W LINE
REQUIRED R/W LINE
CONSTRUCTION LIMITS
EASEMENT FOR CONSTR & MAINTENANCE OF SLOPES
EASEMENT FOR CONSTR OF SLOPES
EASEMENT FOR CONSTR OF DRIVES

BEGIN LIMIT OF ACCESS.....BLA
END LIMIT OF ACCESS.....ELA
LIMIT OF ACCESS
REQ'D. R/W AND LIMIT OF ACCESS

Moreland Altobelli Associates, Inc.
(770) 263-5945

DESIGNED BY:
DRAWN BY:
CHECKED BY:
SUPERVISED BY:

20 0 20 40 60FT.
SCALE: 1"=20'

REVISION DATES		
6/13/13		

STATE OF GEORGIA
DEPARTMENT OF TRANSPORTATION
OFFICE: URBAN DESIGN

SIGNING AND MARKING PLANS
SR 3/US 41 COBB PKWY.

STA. 79+00 TO STA. 84+00

DRAWING No. 26-004

...\721152\Plans\721152sm04.dgn 6/13/2013 10:46:41 AM