DATETIME$$$$	TIME$$$	PRF	DGN	COUNTY	PROJECT NUMBER	SHEET NO.	TOTAL SHEETS
$USER$		$$PENTABLE$$		COBB	STP00-0001-05(047)	239	456

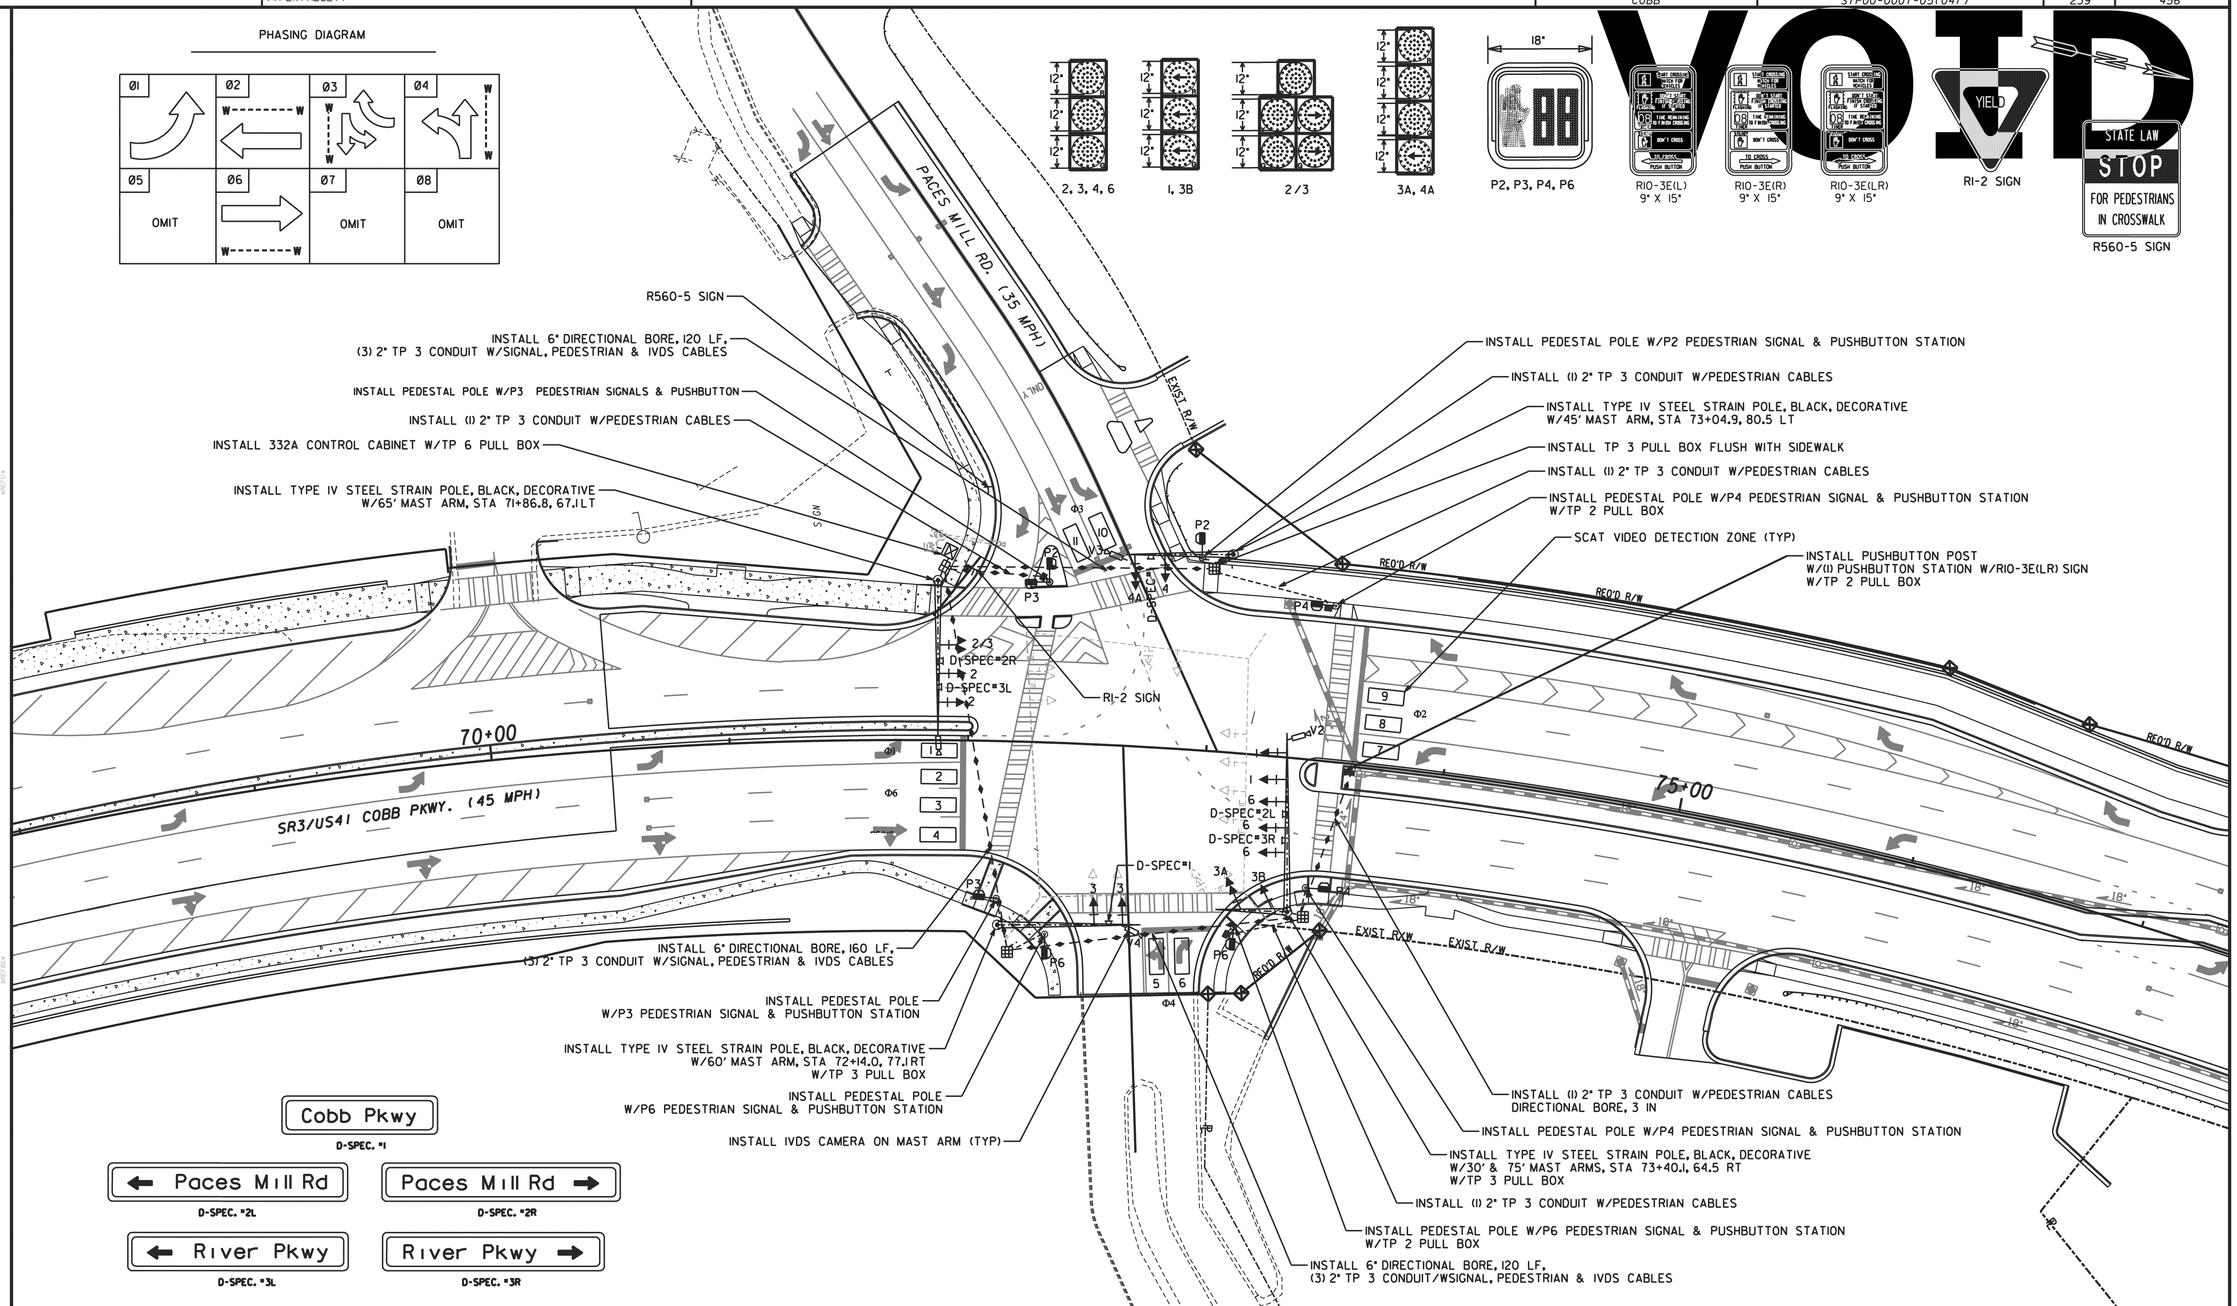

Moreland Altobelli Associates, Inc.
(770) 263-5945

DESIGNED BY:
DRAWN BY:
CHECKED BY:
SUPERVISED BY:

0 30 60 90 120FT.

REVISION DATES

STATE OF GEORGIA
DEPARTMENT OF TRANSPORTATION
OFFICE: URBAN DESIGN

TRAFFIC SIGNAL INSTALLATION NO. 1
SR 3/US 41 COBB PKWY
@ PACES MILL RD/RIVER PKWY

DRAWING No. 27-002

...\721152\Plans\721152sg02.dgn 5/10/2013 3:08:05 PM