| DATETIME$$$ | TIME$$$ | $PRF$ | $DGN$ | COUNTY | PROJECT NUMBER | SHEET NO. | TOTAL SHEETS |
|---|---|---|---|---|---|---|---|
| $USER$ | | $$PENTABLE$$ | | COBB | STP00-0001-05(047) | 445 | 456 |

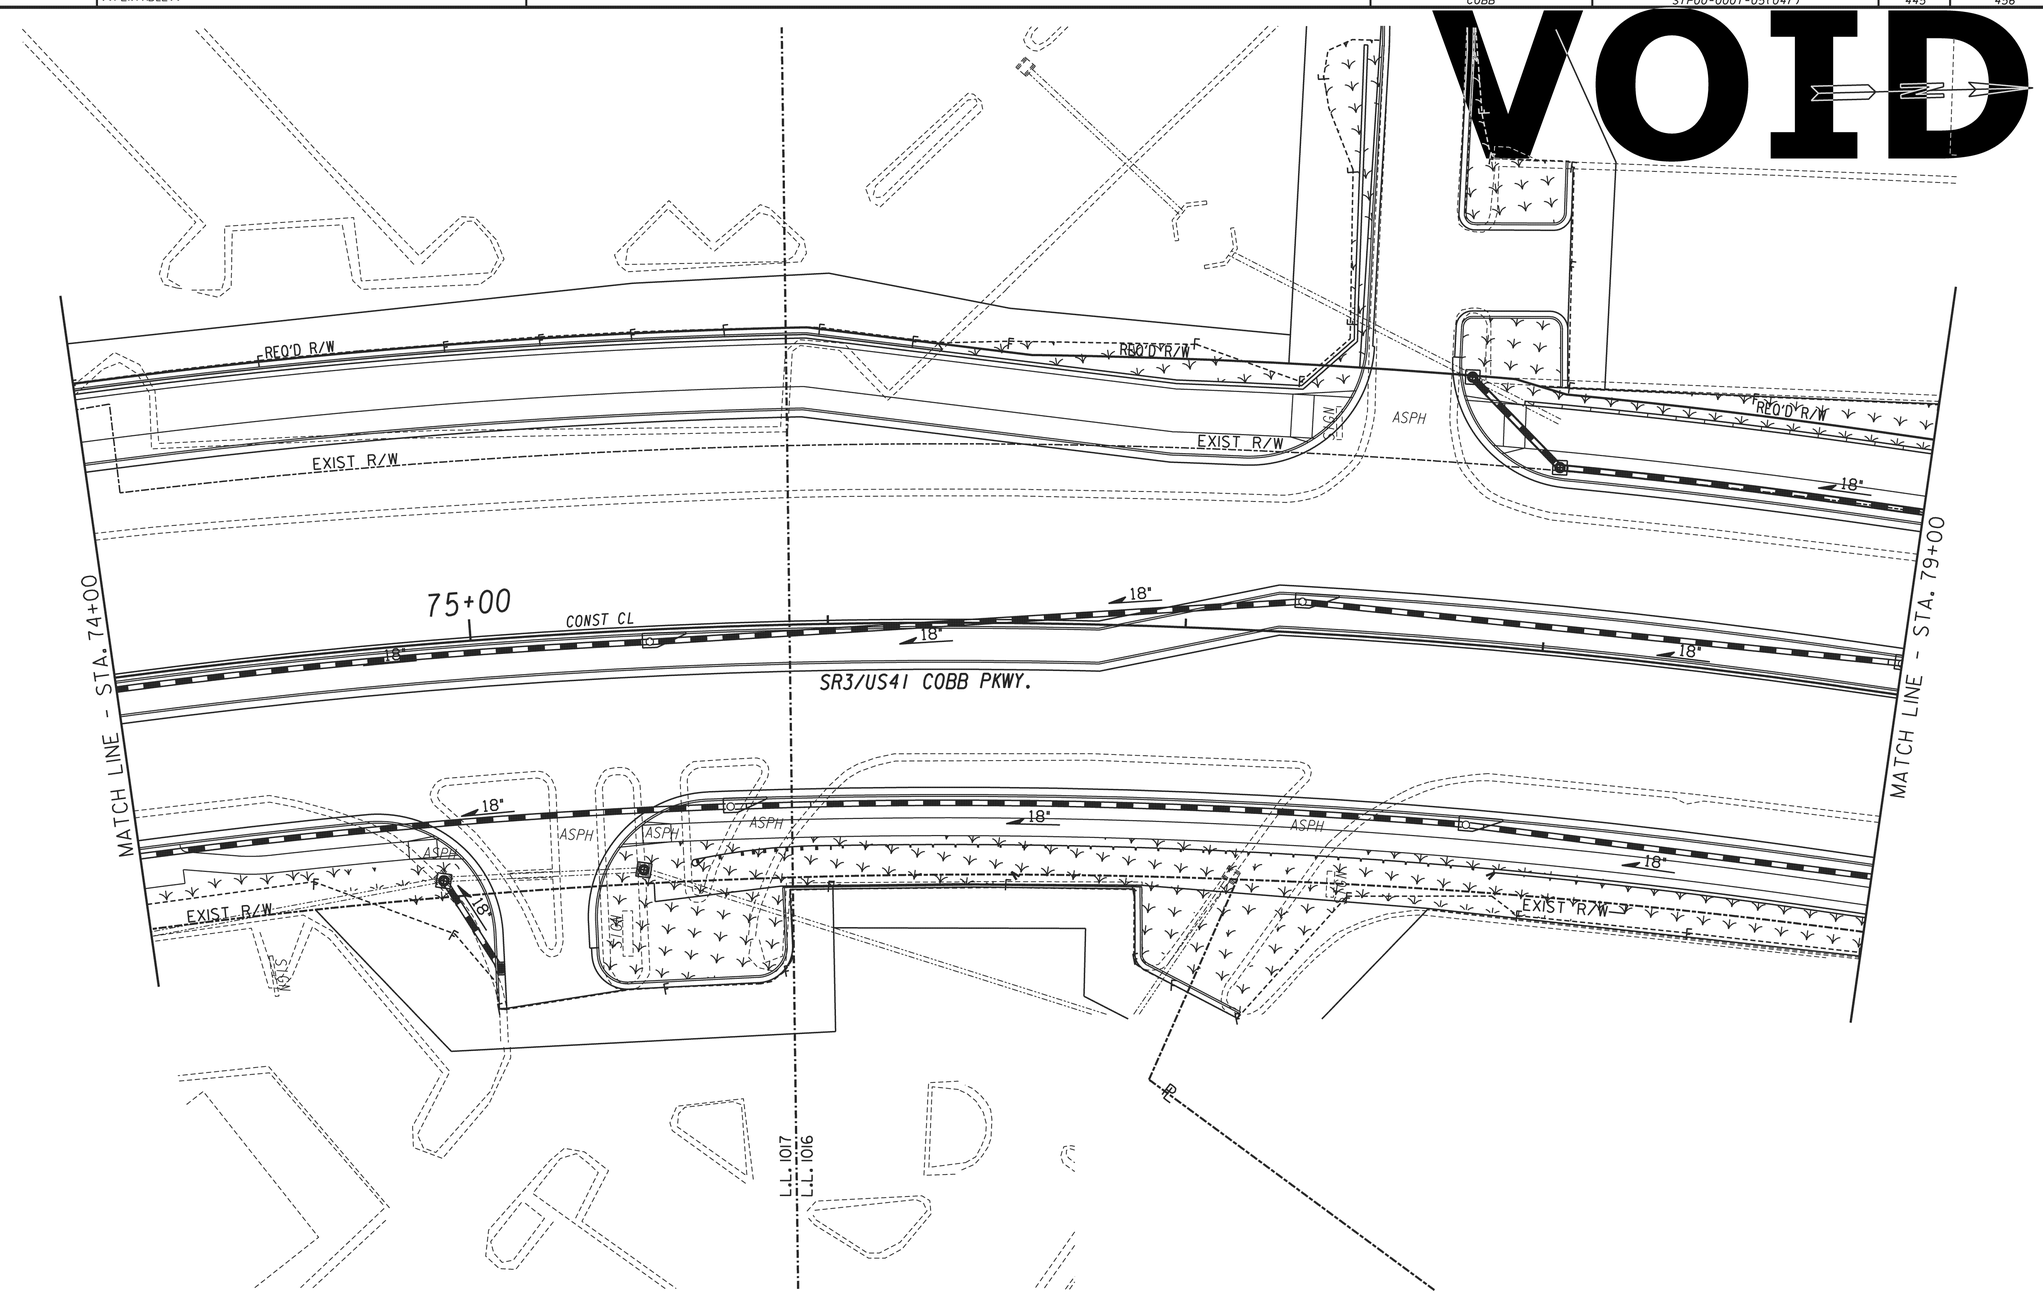


PERMANENT CONSTRUCTION THIS PHASE

PERMANENT CONSTRUCTION FROM A PREVIOUS PHASE

TEMPORARY CONSTRUCTION

TEMPORARY CONSTRUCTION FROM A PREVIOUS PHASE

Moreland Altobelli Associates, Inc.
(770) 263-5945

DESIGNED BY:
DRAWN BY:
CHECKED BY:
SUPERVISED BY:

20 0 20 40 60FT.
SCALE: 1"=20'

REVISION DATES

STATE OF GEORGIA
DEPARTMENT OF TRANSPORTATION
OFFICE: URBAN DESIGN

**BMP LOCATION DETAILS**

STAGE C
STA. 74+00 TO STA. 79+00

DRAWING No. 54-055

GPLM

...\721152\plans\721152er55.dgn 5/13/2013 3:56:05 AM