DATETIME$$$$	TIME$$$$	PRF	DGN	COUNTY	PROJECT NUMBER	SHEET NO.	TOTAL SHEETS
$USER$		$$PENTABLE$$		COBB	STP00-0001-05(047)	455	456

VOID

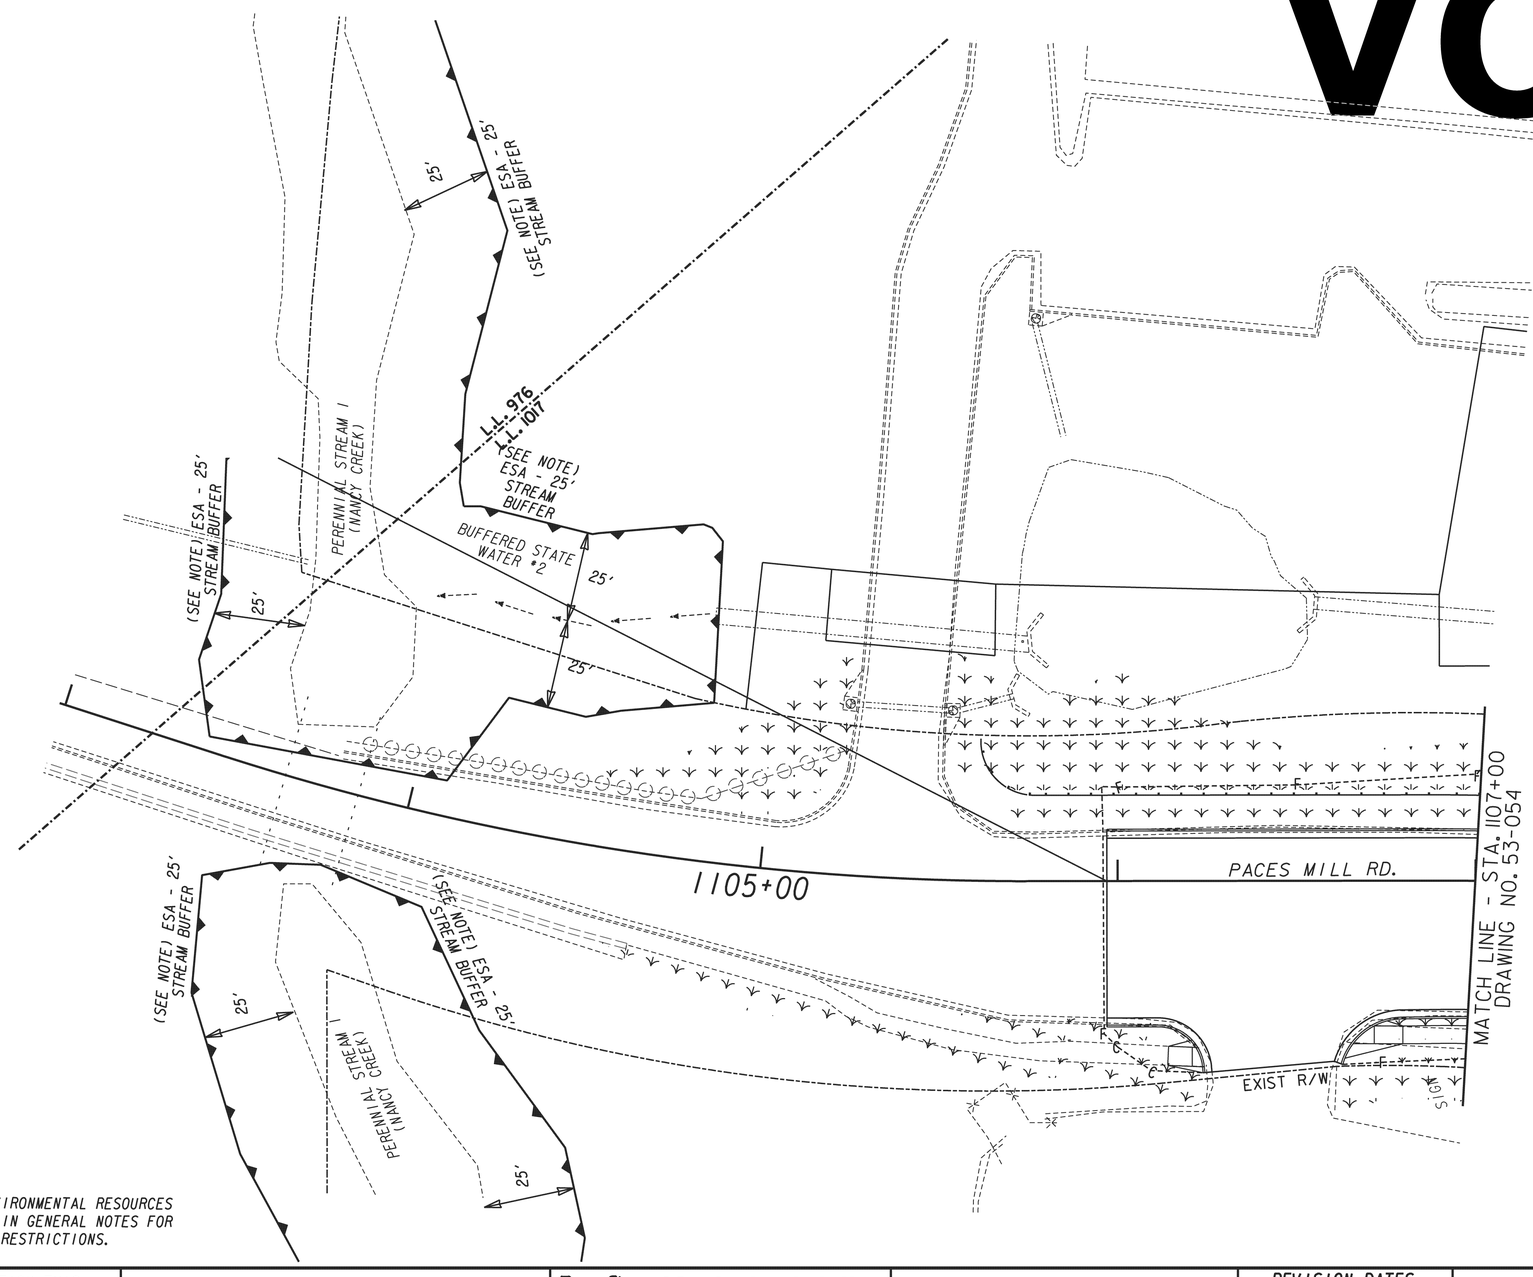

NOTE:
ESA - SEE ENVIRONMENTAL RESOURCES IMPACT TABLE IN GENERAL NOTES FOR CONSTRUCTION RESTRICTIONS.

PERMANENT CONSTRUCTION THIS PHASE
PERMANENT CONSTRUCTION FROM A PREVIOUS PHASE
TEMPORARY CONSTRUCTION
TEMPORARY CONSTRUCTION FROM A PREVIOUS PHASE

Moreland Altobelli Associates, Inc.
(770) 263-5945

DESIGNED BY:
DRAWN BY:
CHECKED BY:
SUPERVISED BY:

20 0 20 40 60FT.
SCALE: 1"=20'

REVISION DATES

STATE OF GEORGIA
DEPARTMENT OF TRANSPORTATION
OFFICE: URBAN DESIGN

BMP LOCATION DETAILS

STAGE C
PACES MILL RD.

DRAWING No. 54-065

...\721152\plans\721152er65.dgn 5/13/2013 3:57:36 AM