| STATE | PROJECT NUMBER | SHEET NO. | TOTAL SHEETS |
|---|---|---|---|
| GA. | CM-056-1 (56) | 15 | 157 |

REVISED AND REDRAWN: 1-07-05

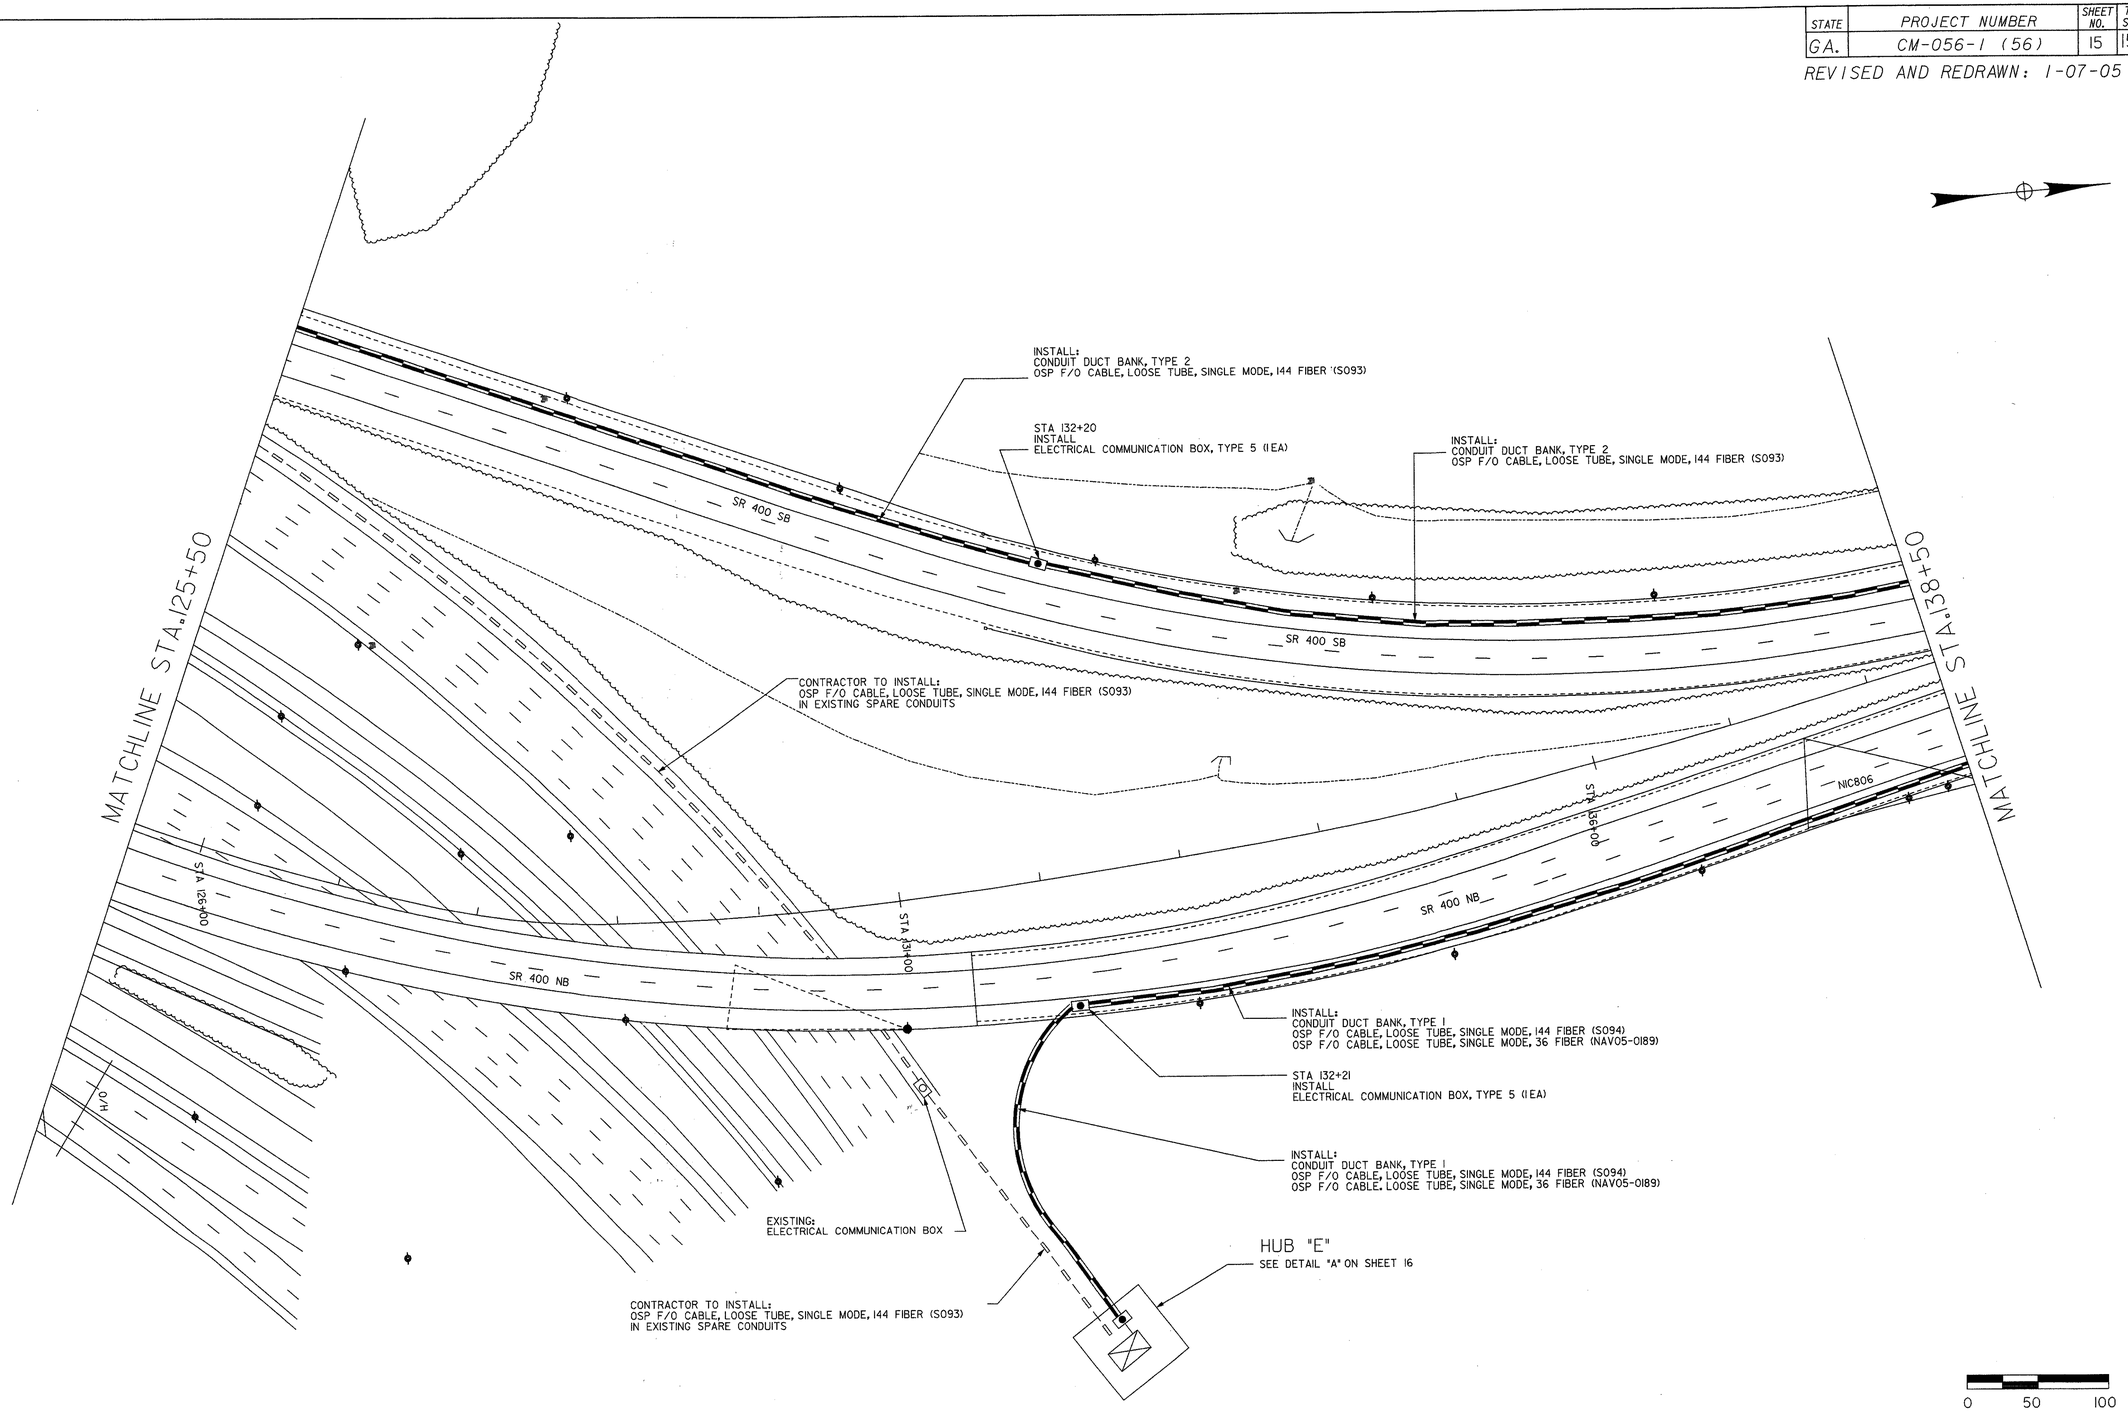


| | NAME | DATE | | NAME | DATE |
|---|---|---|---|---|---|
| DESIGNED BY | | | FIRST DRAWN | | |
| CHECKED BY | | | LAST DRAWN | | |
| SUPERVISED BY | | | | | |

GEORGIA DEPARTMENT OF TRANSPORTATION

SUBMITTED BY | DATE

ATMS DESIGN
S.R.-400 FROM I-85 TO I-285
PLAN SHEET

ACCOUNT NO.

DRAWING NO.

BOX\CM 1\1\GA\SR-06.dgn 12/28/2005 2:03:20 PM