STATE	PROJECT NUMBER	SHEET NO.	TOTAL SHEETS
GA.	CM-056-1 (56)	29	157

REVISED AND REDRAWN: 1-07-05

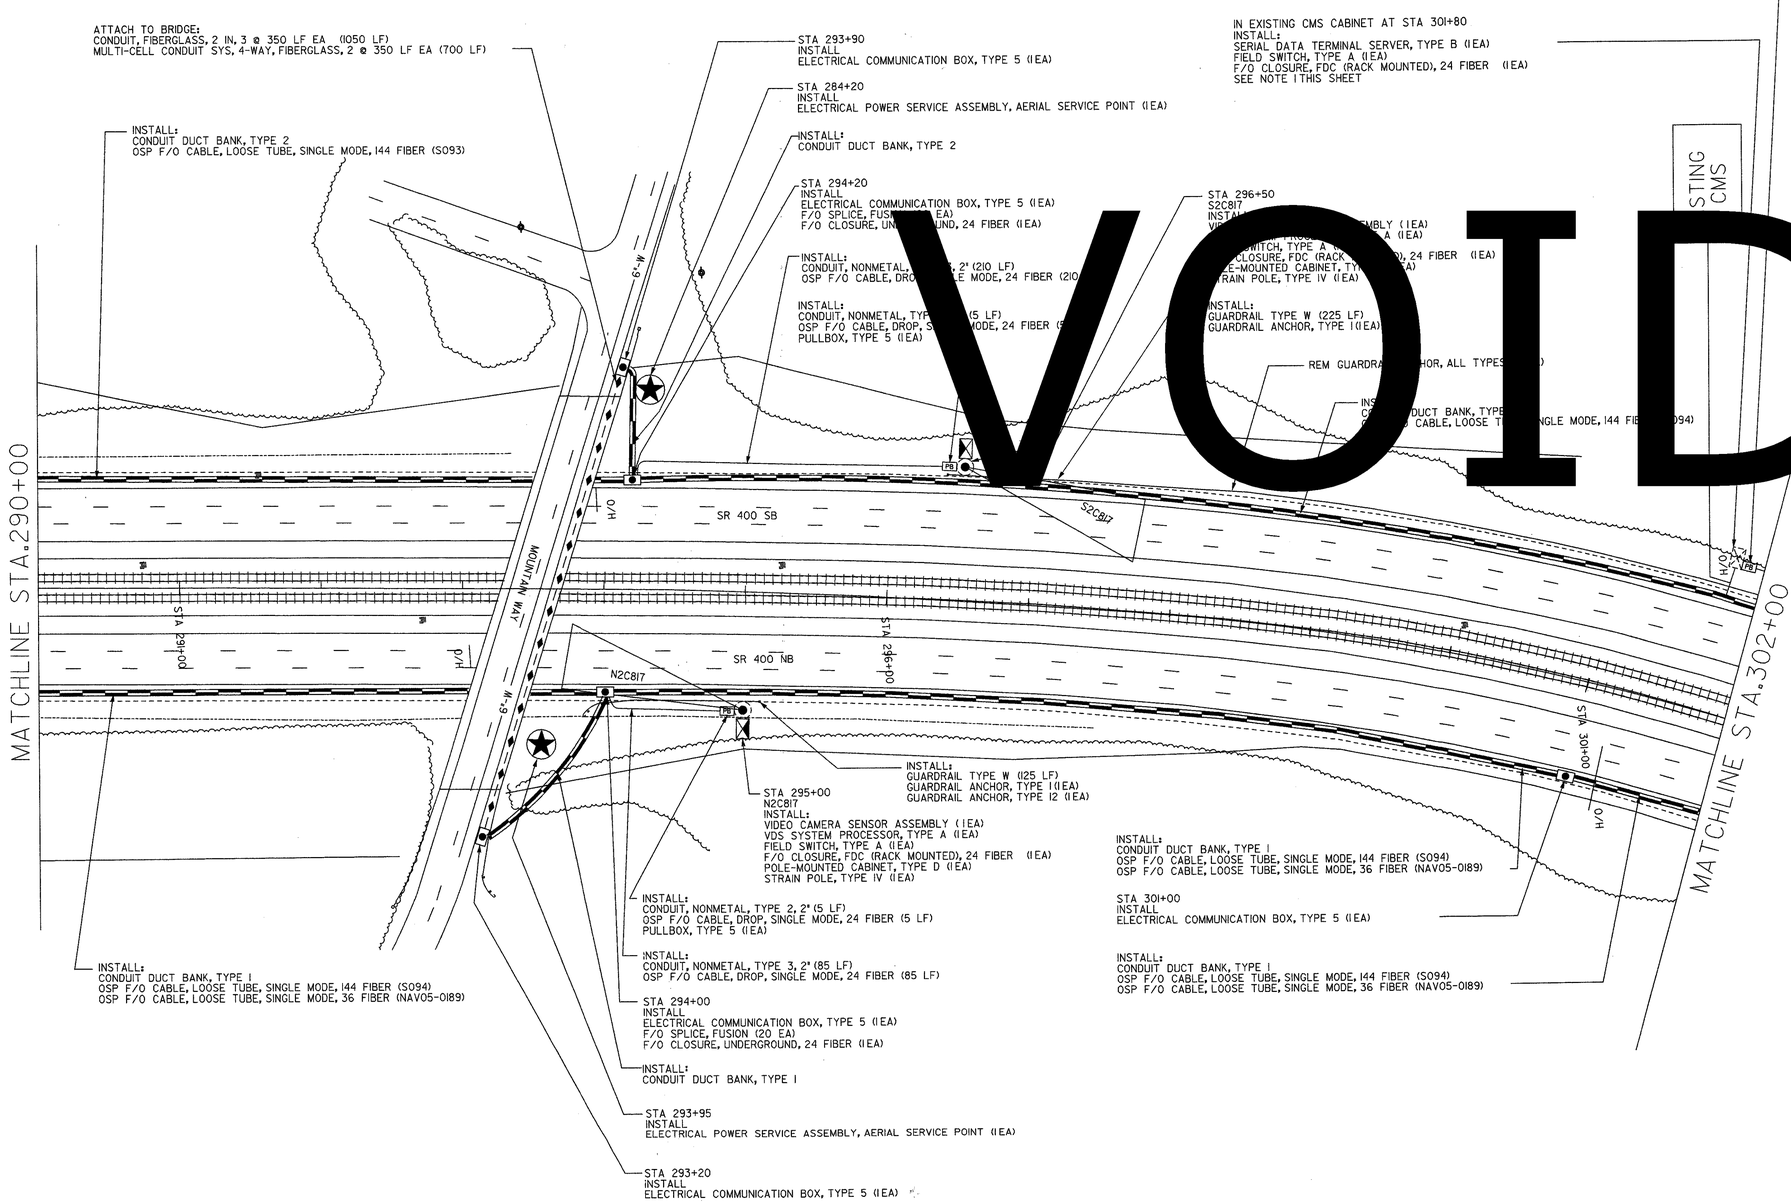

VOID

NOTES:
1) CONTRACTOR SHALL DISCONNECT EXISTING DIAL-UP TELEPHONE LINE FROM EXISTING DIAL-UP MODEM CONTRACTOR SHALL ARRANGE WITH KEN MONTGOMERY AT (404) 624-7124 FOR THE DELIVERY OF DIAL-UP MODEM TO GDOT TMC LOCATED AT 935 E. CONFEDERATE AVE, ATLANTA GA 30316

	NAME	DATE		NAME	DATE
DESIGNED BY			FIRST DRAWN		
CHECKED BY			LAST DRAWN		
SUPERVISED BY					

GEORGIA DEPARTMENT OF TRANSPORTATION

SUBMITTED BY | DATE

ATMS DESIGN
S.R.-400 FROM I-85 TO I-285
PLAN SHEET

ACCOUNT NO.

DRAWING NO.

J:\Acad Files\Int-15.dgn 12/28/2005 2:03:25 PM